



2/17

* No. 2047 *
JAMESTOWN, N. Y.
ISSUED TO
McLaughlin & Johnson, Archts.,
313 Lynch Building,
Lynchburg, Va.
DAHLSTROM METALLIC DOOR CO.

HOLLOW METAL CONSTRUCTION

ARCHITECTURAL SERIES



DAHLSTROM METALLIC DOOR COMPANY
JAMESTOWN, N. Y.

FOREWORD

THIS portfolio of plates, showing the designs and detailed construction of Hollow Metal Doors, Interior Trim and other work as installed by us in a number of prominent buildings, is issued primarily for the purpose of furnishing architects and builders the specific information required for the use of this class of work in modern fireproof buildings.

As this is a comparatively new industry, the necessary information regarding the most practical methods of construction, finish, preparation for and installation in the buildings and the advantages gained by the use of Hollow Metal Doors and Trim, must come from the manufacturers of the product. No other concern is so well qualified to furnish such data as is the Dahlstrom Metallic Door Company.

We therefore take great pleasure in presenting these plates to the architectural profession, and believe that they will tend to meet a constantly growing requirement.

Additional plates will be issued from time to time, to show new or novel features as they may develop, and the holders of the portfolios will be notified on completion of our new plates.

DAHLSTROM METALLIC DOOR COMPANY.

COPYRIGHTED, 1913


BY

DAHLSTROM METALLIC DOOR COMPANY

INDEX TO ARCHITECTURAL PLATES

- DRAWING NO. 1 Steel door and partition between offices,
Singer Building, New York City.
Ernest Flagg, architect, New York City.
- DRAWING NO. 2 Steel corridor and communicating doors,
Singer Building, New York City.
Ernest Flagg, architect, New York City.
- DRAWING NO. 3 Steel door and trim from corridor to office,
United States Express Building, New York City.
Clinton & Russell, architects, New York City.
- DRAWING NO. 4 Steel fireproof elevator doors,
Hendrick Hudson Apartment House, New York City.
W. L. Rouse, architect, of Rouse & Goldstone, architects, New York City.
- DRAWING NO. 5 Steel elevator enclosure and communicating door,
Amicable Life Insurance Company's Building, Waco, Texas.
Sanguinet & Staats, architects, Fort Worth, Texas.
- DRAWING NO. 6 Steel elevator enclosure,
Stevens Building, Detroit, Mich.
Smith, Hinchman & Grylls, architects, Detroit, Mich.
- DRAWING NO. 7 Two speed sliding elevator doors with fixed panel,
Franklin Simon Store, New York City.
Edward Necarsulmer, architect, New York City.
- DRAWING NO. 8 Steel sliding and swinging fire doors,
Curtis Publishing Company's Building, Philadelphia, Pa.
F. C. Roberts & Co. and E. V. Seeler, architects and engineers, Phila., Pa.
- DRAWING NO. 9 Steel elevator car,
Du Pont Building, Wilmington, Del.
Manufacturers' Contracting Co., Wilmington, Del.
- DRAWING NO. 10 Steel sliding doors, wardrobe and interior trim,
Hunter School, Philadelphia, Pa.
J. Horace Cook, architect, Philadelphia, Pa.
- DRAWING NO. 11 Drawn steel mouldings as applied to stair work,
Amicable Life Insurance Company's Building, Waco, Texas.
Sanguinet & Staats, architects, Fort Worth, Texas.
- DRAWING NO. 12 Details of double hung and pivoted windows,
Amicable Life Insurance Company's Building, Waco, Texas.
Sanguinet & Staats, architects, Fort Worth, Texas.
- DRAWING NO. 13 Details of window with fixed and pivoted sash,
Pacific Mutual Life Insurance Company's Building, Los Angeles, Cal.
Parkinson & Bergstrom, architects, Los Angeles, Cal.
- DRAWING NO. 14 Steel semicircular bay in Waterside Station No. 1,
New York Edison Company, New York City.
William Weissenberger, Jr., architect, New York City.
- DRAWING NO. 15 Details of steel banking screen and desk,
Pacific Mutual Life Insurance Company's Building, Los Angeles, Cal.
Parkinson & Bergstrom, architects, Los Angeles, Cal.

- DRAWING No. 16 Showing sanitary steel door and partition construction,
Sisters' Hospital, Buffalo, N. Y.
Esenwein & Johnson, architects, Buffalo, N. Y.
- DRAWING No. 17 Showing sanitary steel door and partition construction,
Hospital for Ruptured and Crippled, New York City.
York & Sawyer, architects, New York City.
- DRAWING No. 18 Bronze entrance doors,
German Savings Bank, Davenport, Iowa.
F. G. Clausen & R. J. Clausen, architects, Davenport, Iowa.
- DRAWING No. 19 Bronze sliding entrance doors,
Atlantic Safe Deposit and Trust Co., Atlantic City, N. J.
Seymour & Paul A. Davis, architects, Philadelphia, Pa.
- DRAWING No. 20 Bronze sliding entrance doors,
Soldiers' Memorial Building, Pittsburgh, Pa.
Palmer, Hornbostel & Jones, architects, New York City.
- DRAWING No. 21 The I. P. Frink patented system of bank illumination,
The First National Bank of Denver, Colorado.
H. W. Johns-Manville Co., New York, sole selling agents.
- DRAWING No. 22 Steel railing, Louvre door, showing concealed fastenings,
Consolidated Gas Building, New York City.
H. J. Hardenbergh, architect, New York City.
- DRAWING No. 23 Steel corridor doors, with pivoted borrowed lights,
Consolidated Gas Building, New York City.
H. J. Hardenbergh, architect, New York City.
- DRAWING No. 24 Steel corridor door and double three-light sash,
Bankers Trust Building, New York City.
Trowbridge & Livingston, architects, New York City.
- DRAWING No. 25 Vertically folding steel door in 201st Street Station,
New York Edison Company, New York City.
William Weissenberger, Jr., architect, New York City.
- DRAWING No. 26 Steel folding doors,
The Ritz-Carlton Hotel, New York City.
Warren & Wetmore, architects, New York City.
- DRAWING No. 27 Bronze counter screen with door,
Cincinnati & Suburban Bell Telephone Bldg., Cincinnati, Ohio.
Hake & Kuck, architects, Cincinnati, Ohio.
- DRAWING No. 28 Steel wainscot in library with built-in bookcases,
Cincinnati & Suburban Bell Telephone Bldg., Cincinnati, Ohio.
Hake & Kuck, architects, Cincinnati, Ohio.
- DRAWING No. 29 Steel partition and cage construction in bank,
Cincinnati & Suburban Bell Telephone Bldg., Cincinnati, Ohio.
Hake & Kuck, architects, Cincinnati, Ohio.
- DRAWING No. 30 Typical standard elevator door details,
Showing two-speed sliding door and three types of
combination swinging and sliding doors.

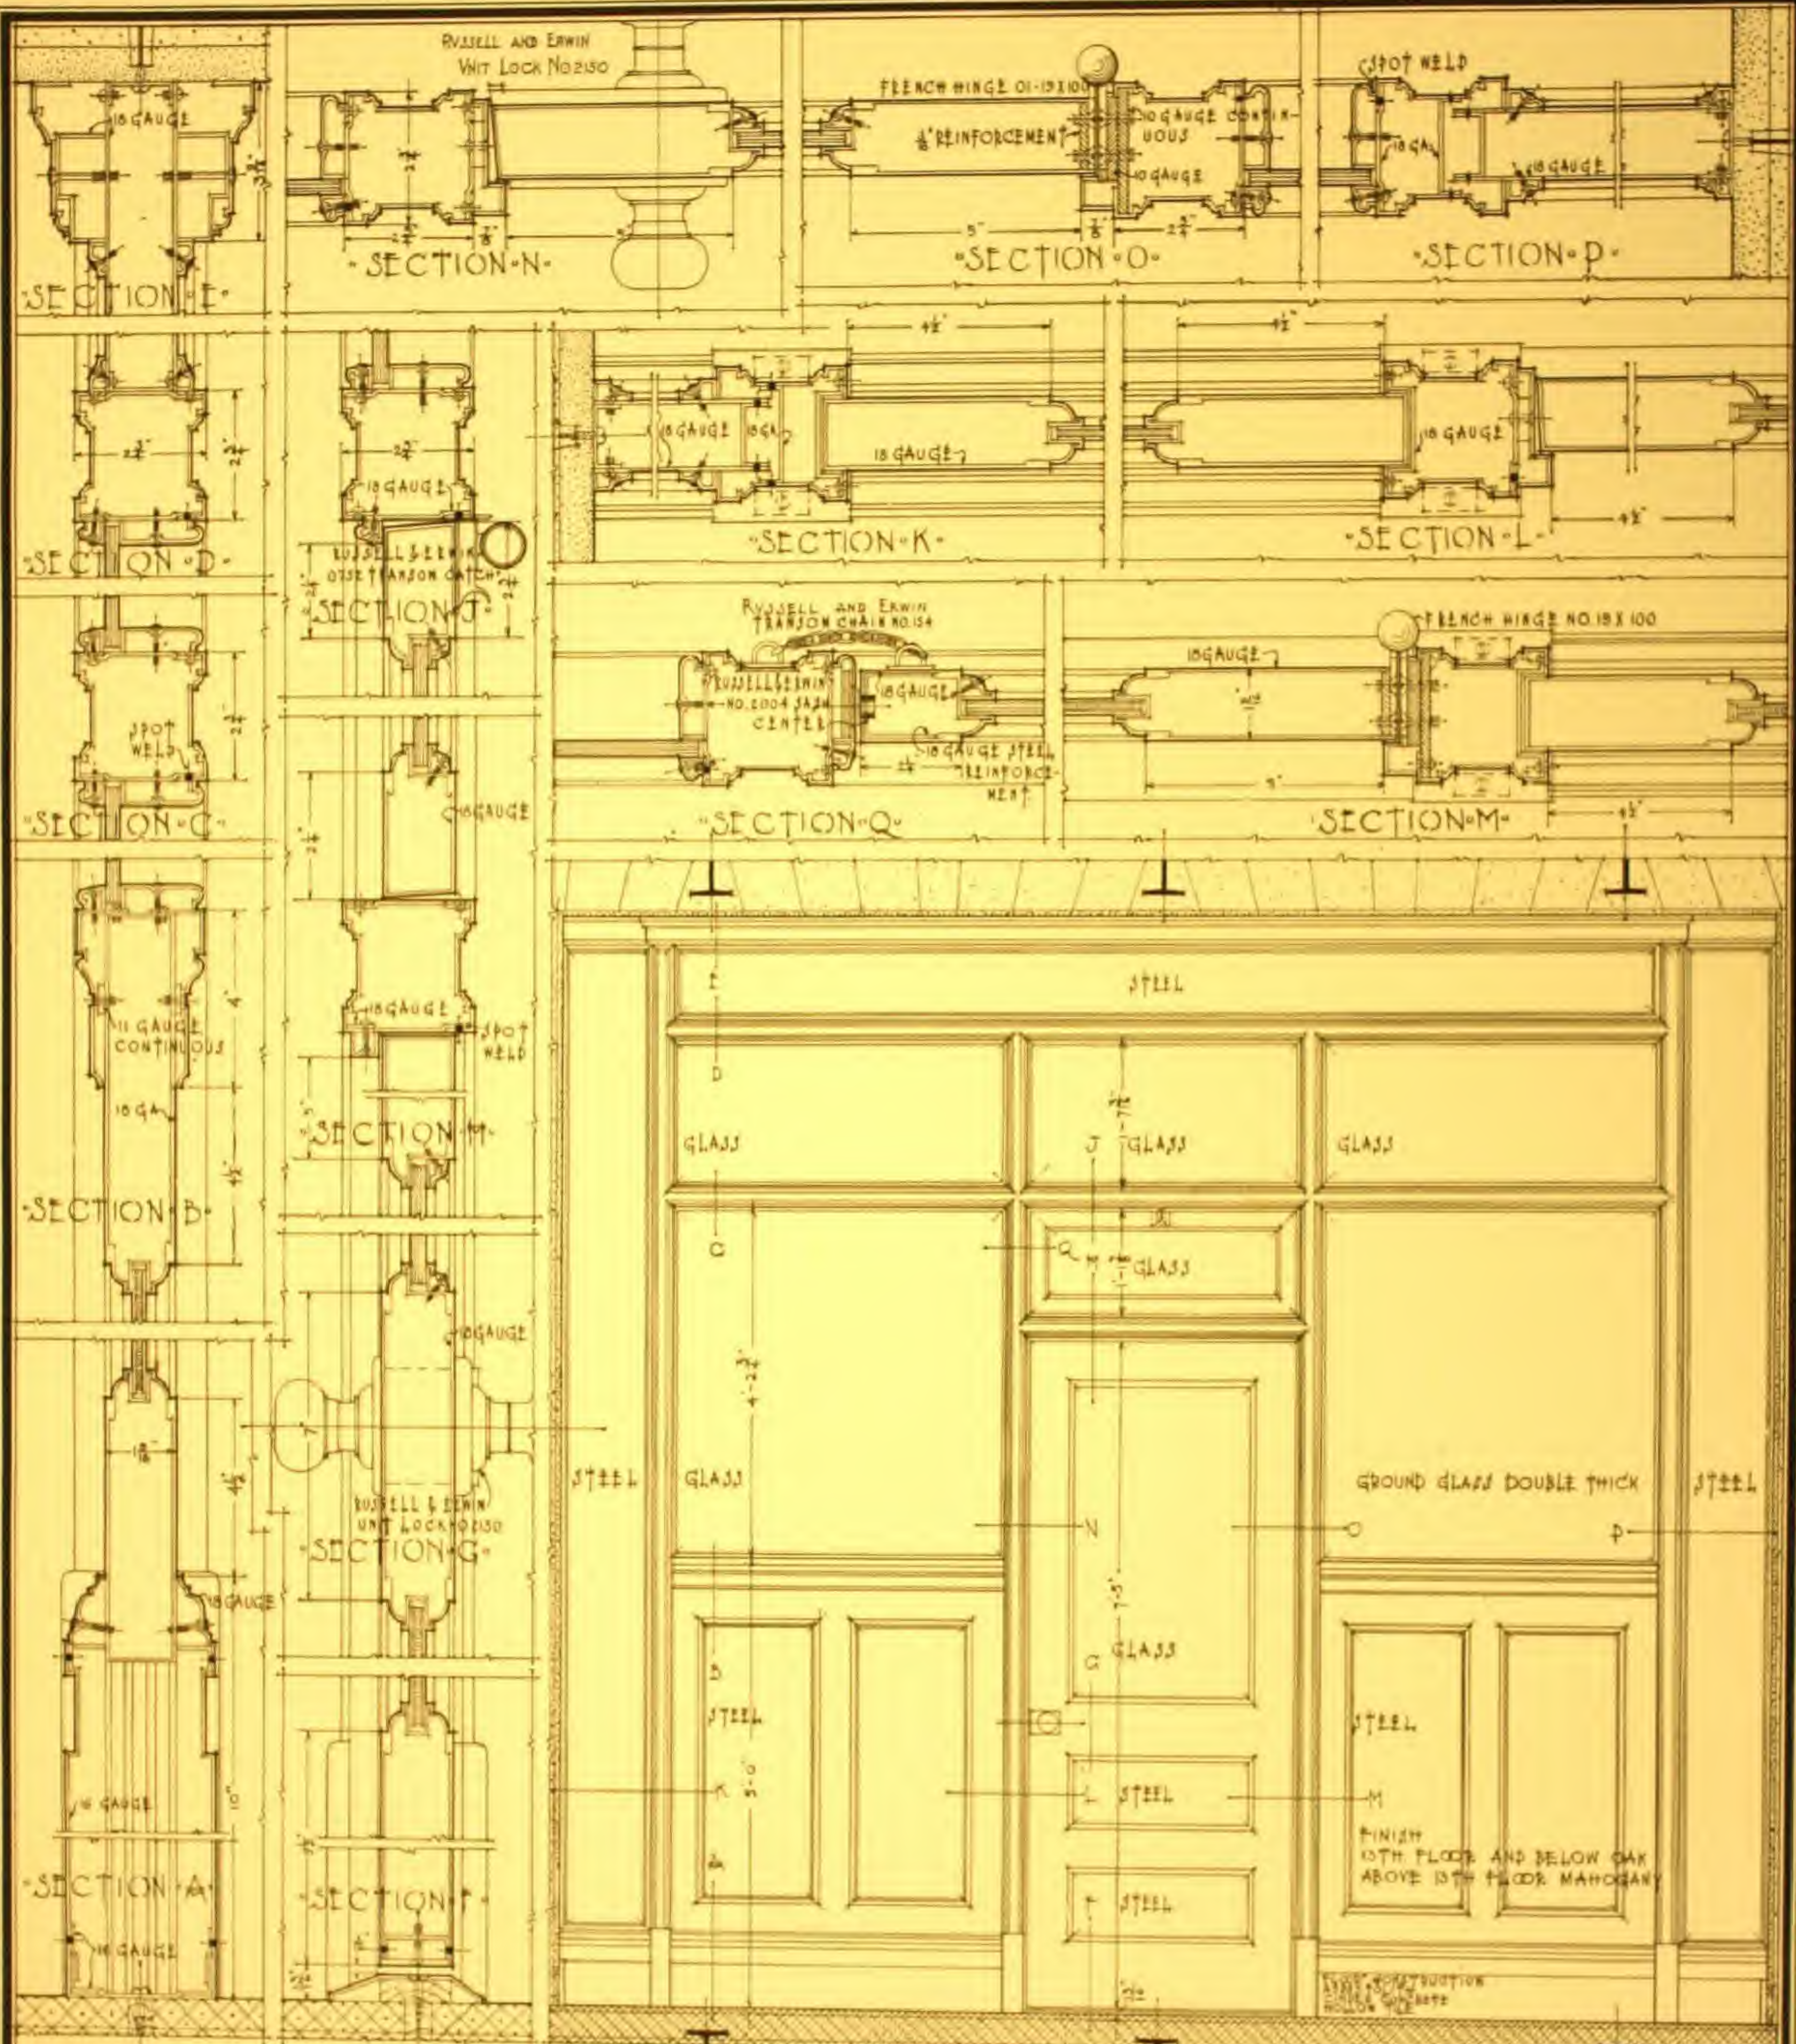

SCALE OF DETAILS 0' 1' 2' 3' 4' 5' 6'

SCALE OF ELEVATION 0' 1' 2' 3' 4' 5' 6'

WOOD PLASTER HOLLOW TILE METAL CONCRETE FINISH

OAK AND MAHOGANY

ARCHITECTURAL SERIES - DRAWING NO. 1 -


















STEEL DOOR AND PARTITION BETWEEN OFFICES - SINGER BUILDING NEW YORK - ERNEST FLAGG ARCHITECT NEW YORK -

HOLLOW METAL CONSTRUCTION -

DAHLSTROM METALLIC DOOR COMPANY -

JAMESTOWN NEW YORK -

COPYRIGHTED 1913 BY DAHLSTROM METALLIC DOOR CO

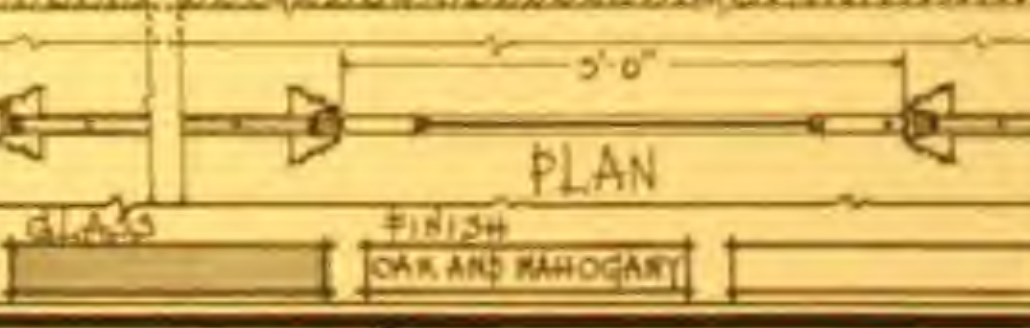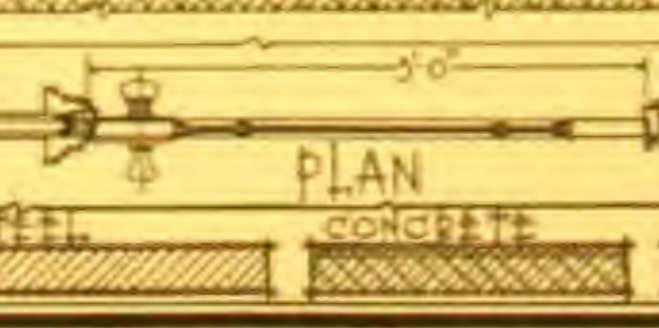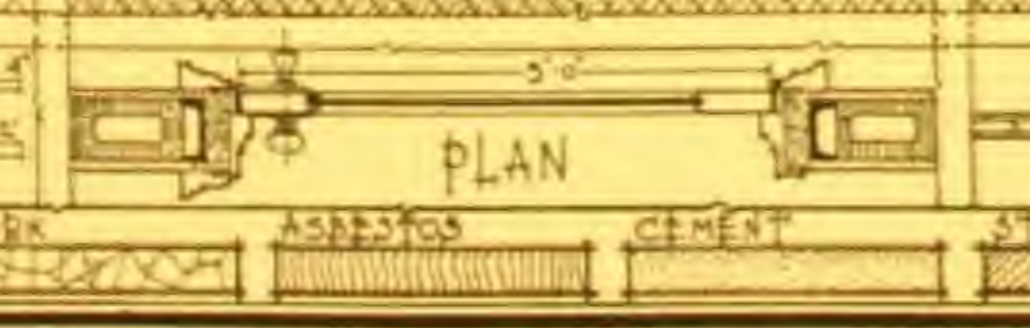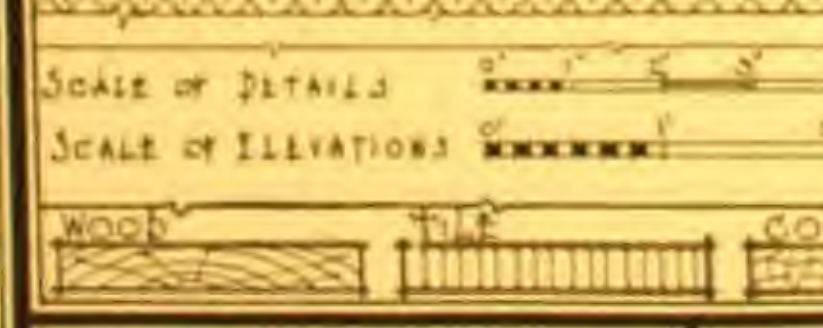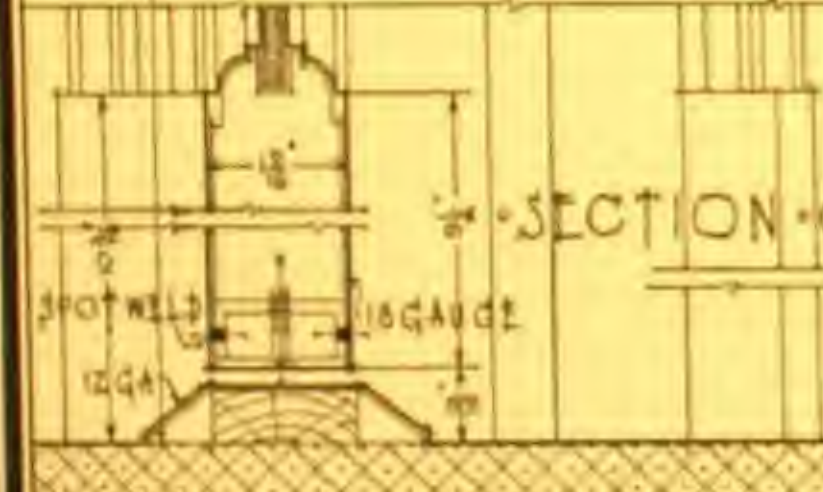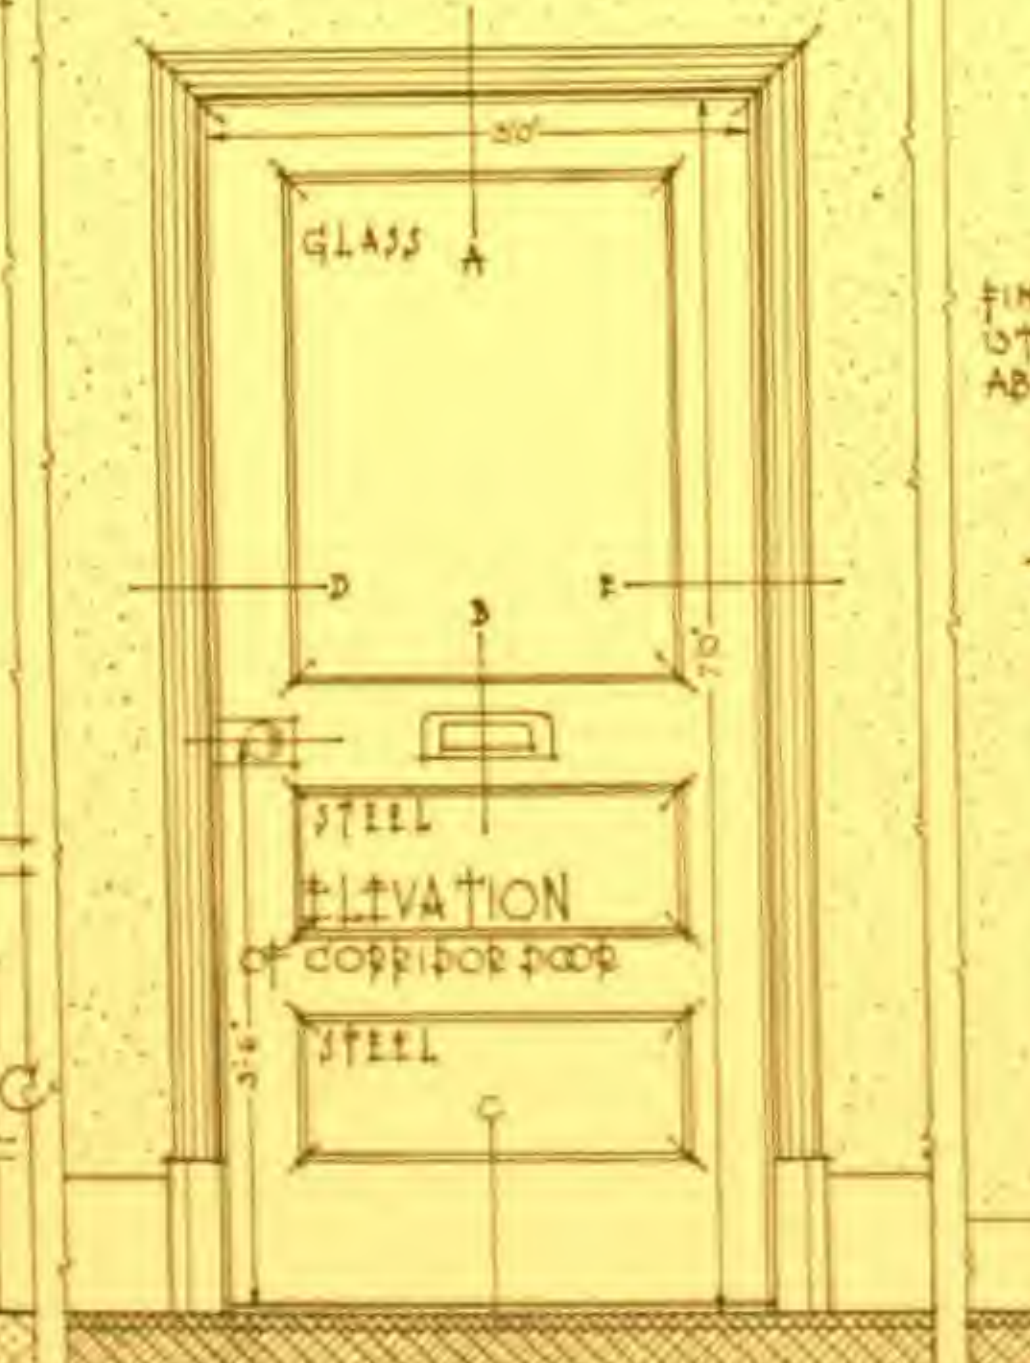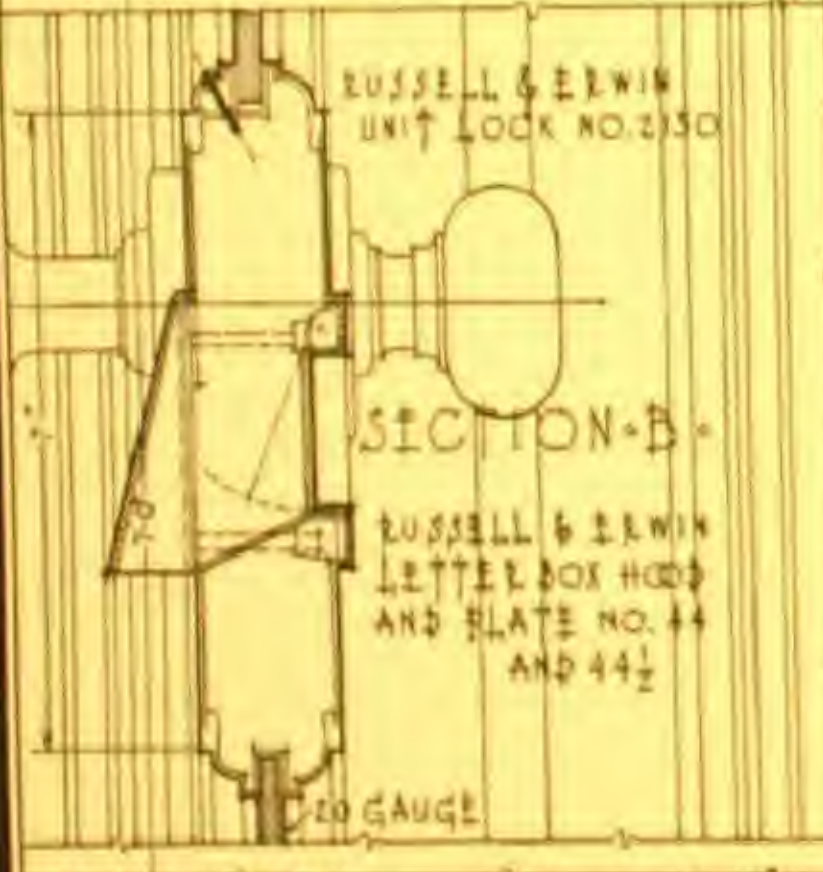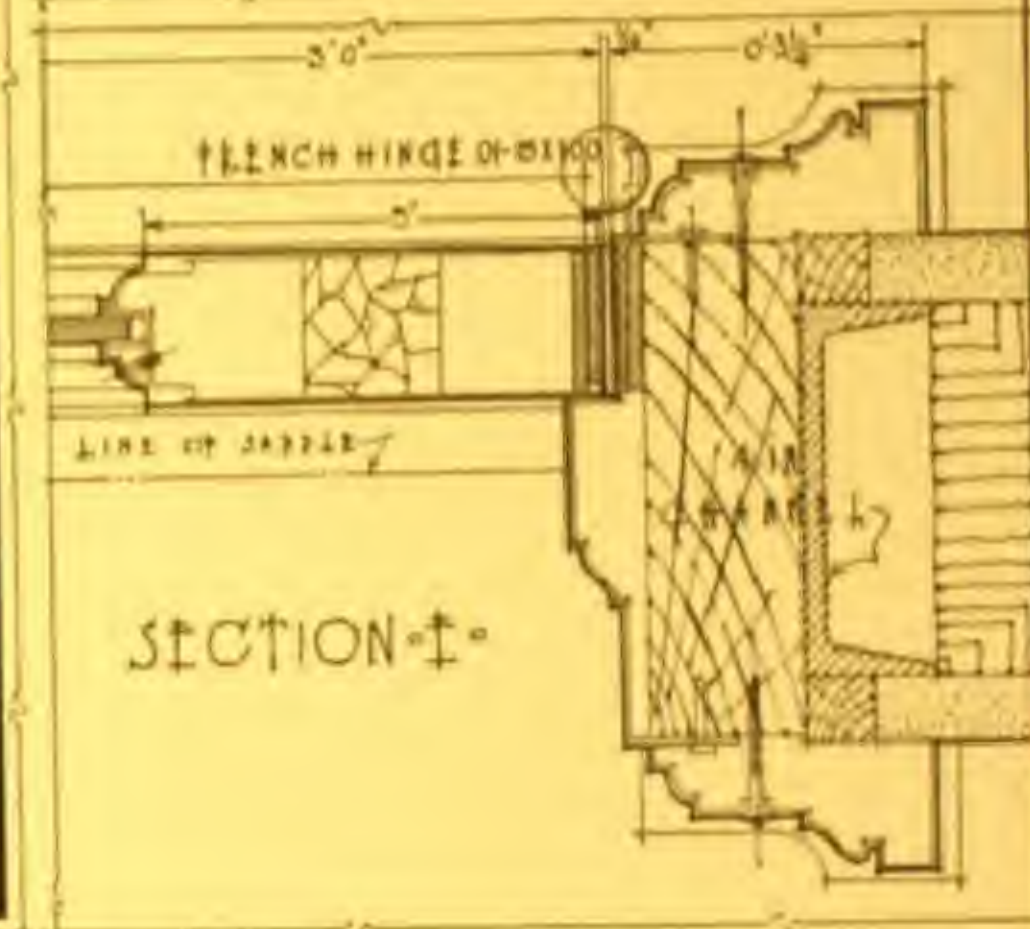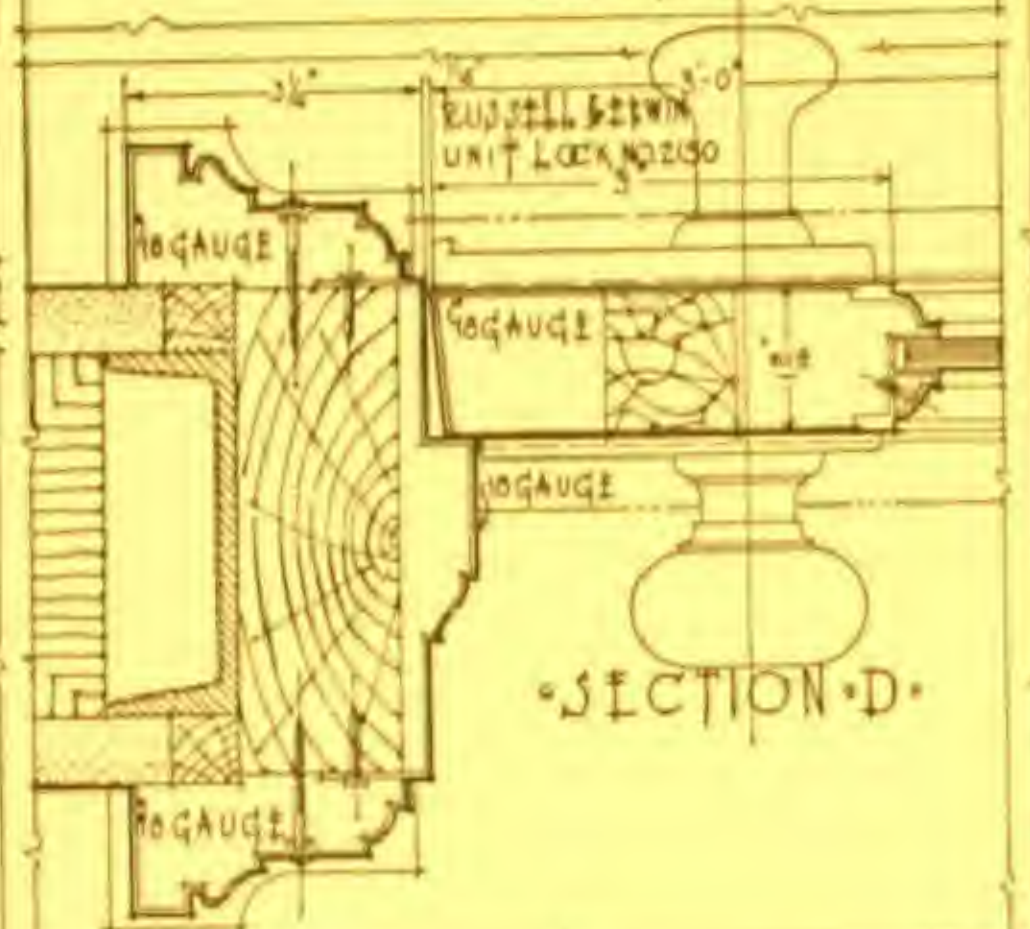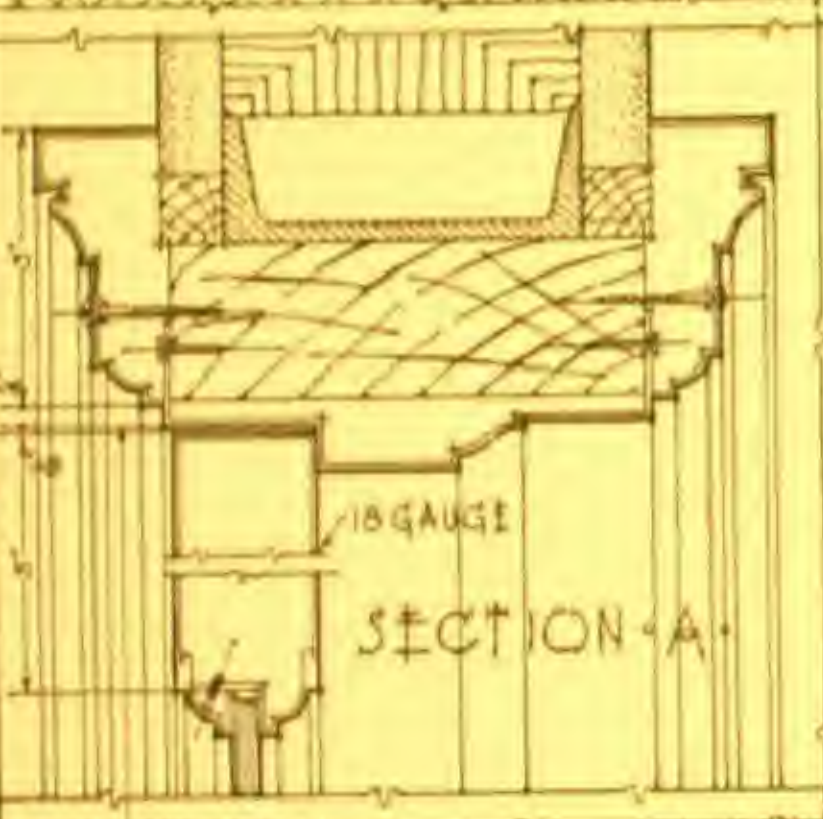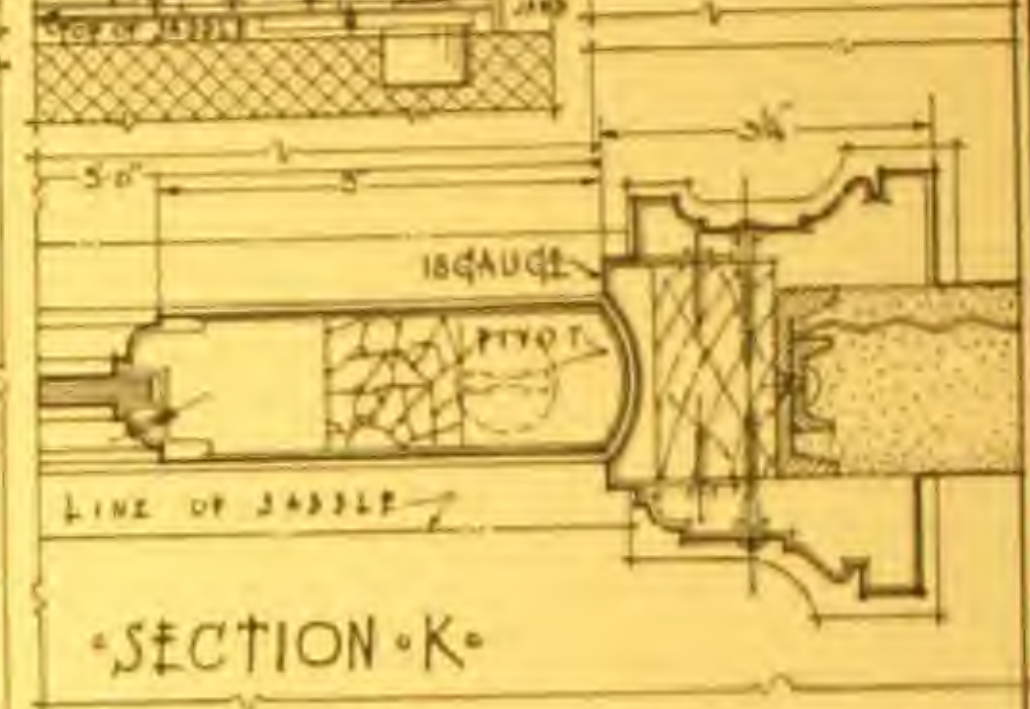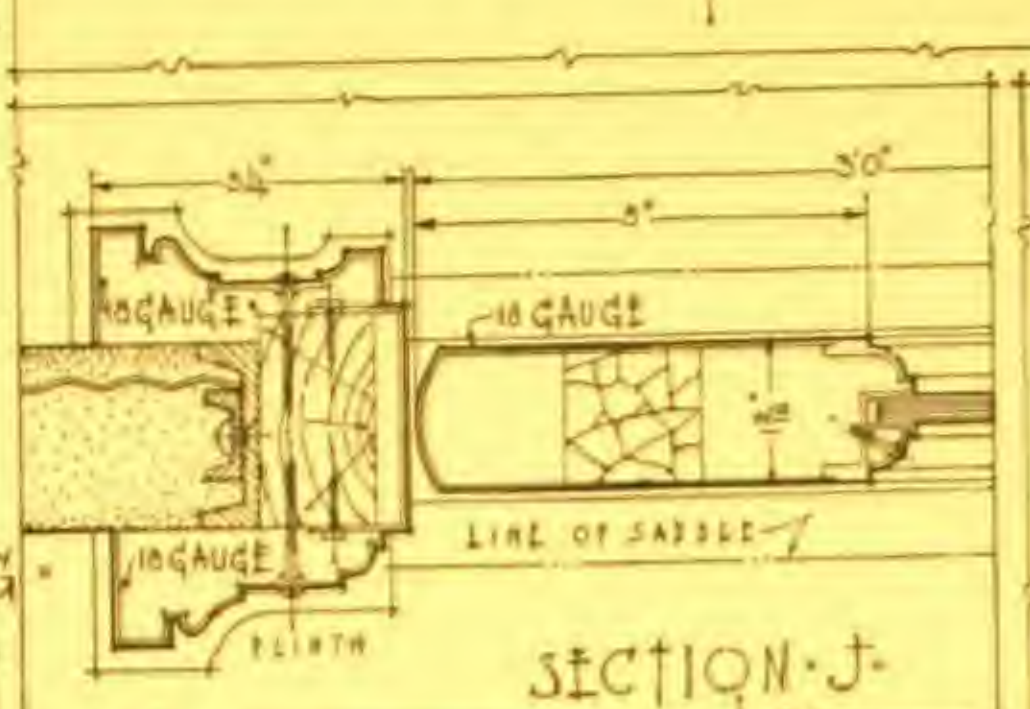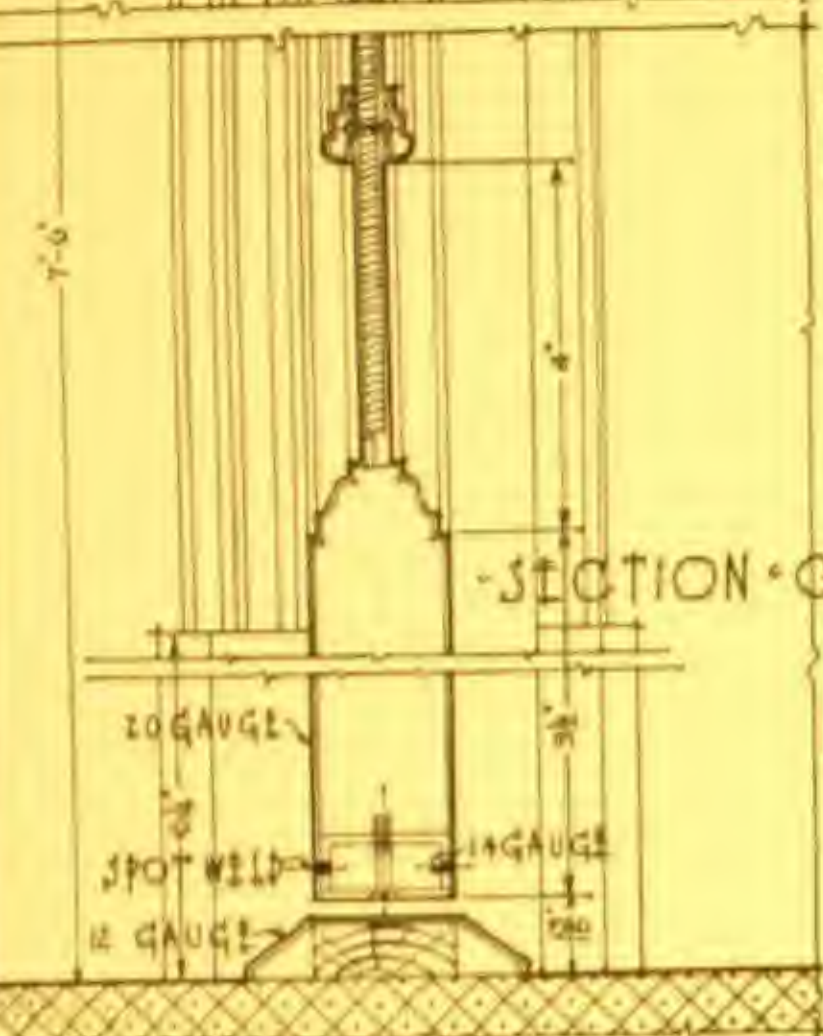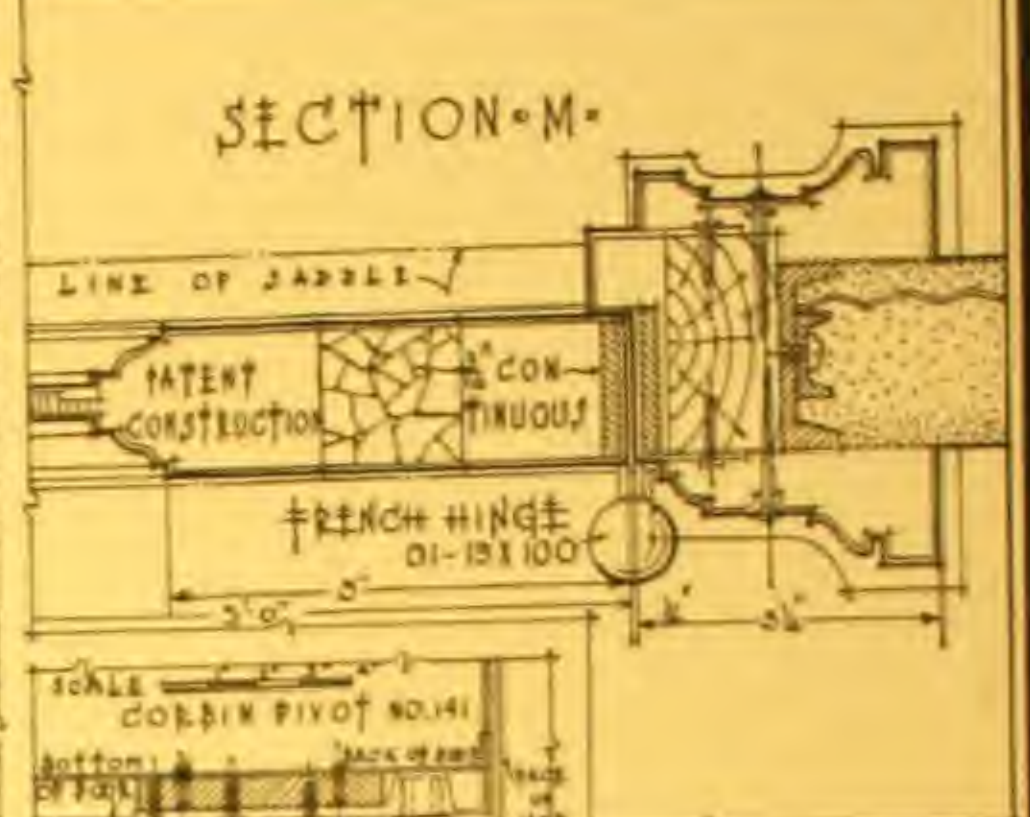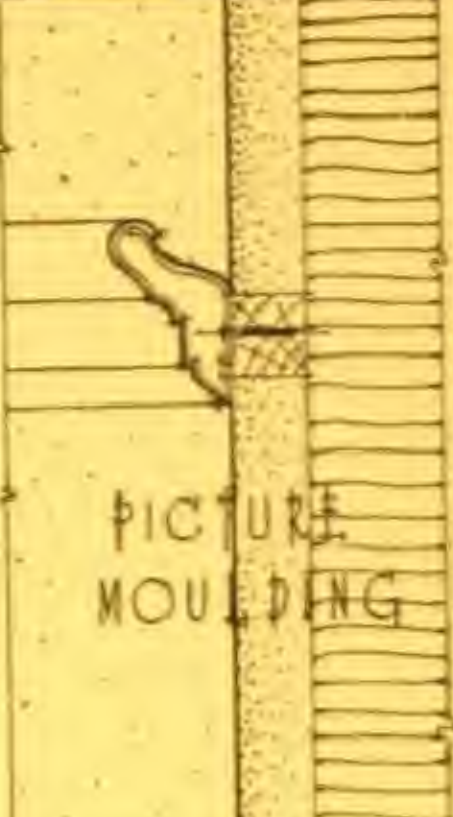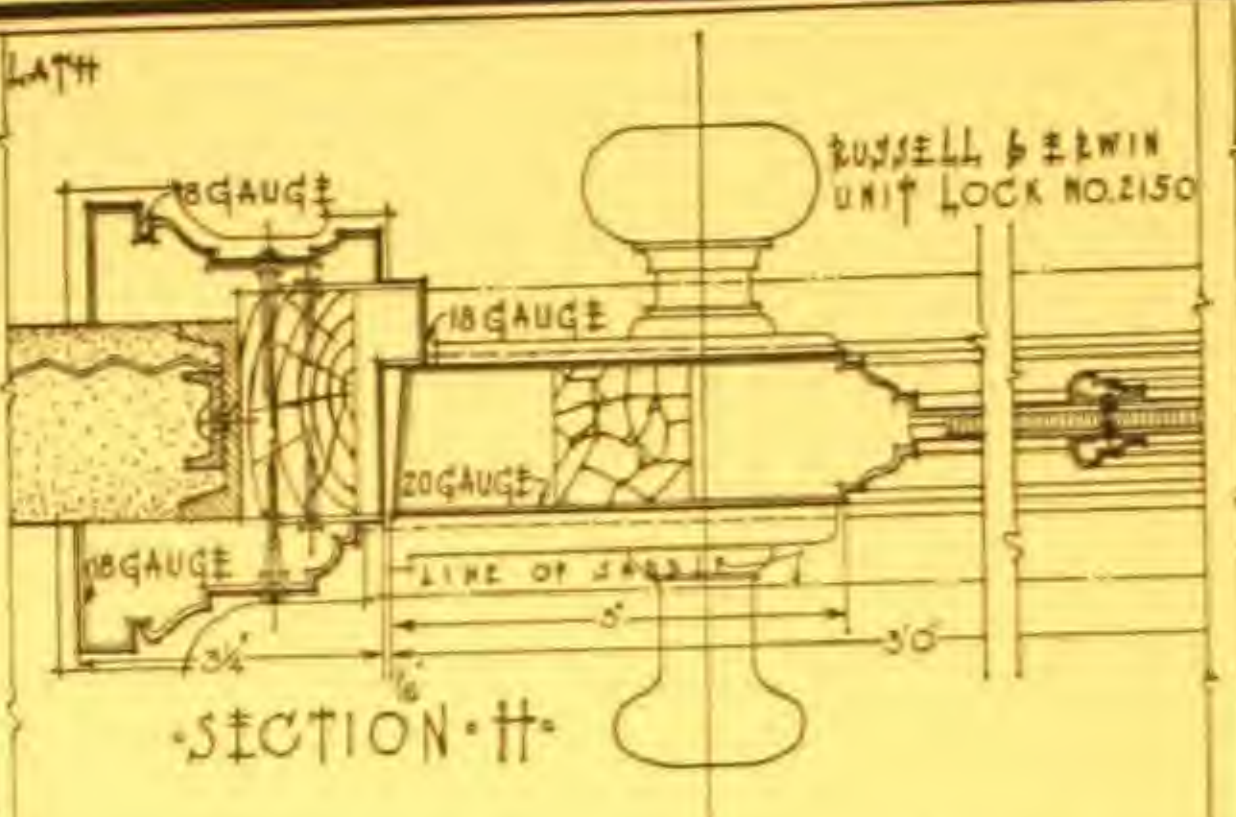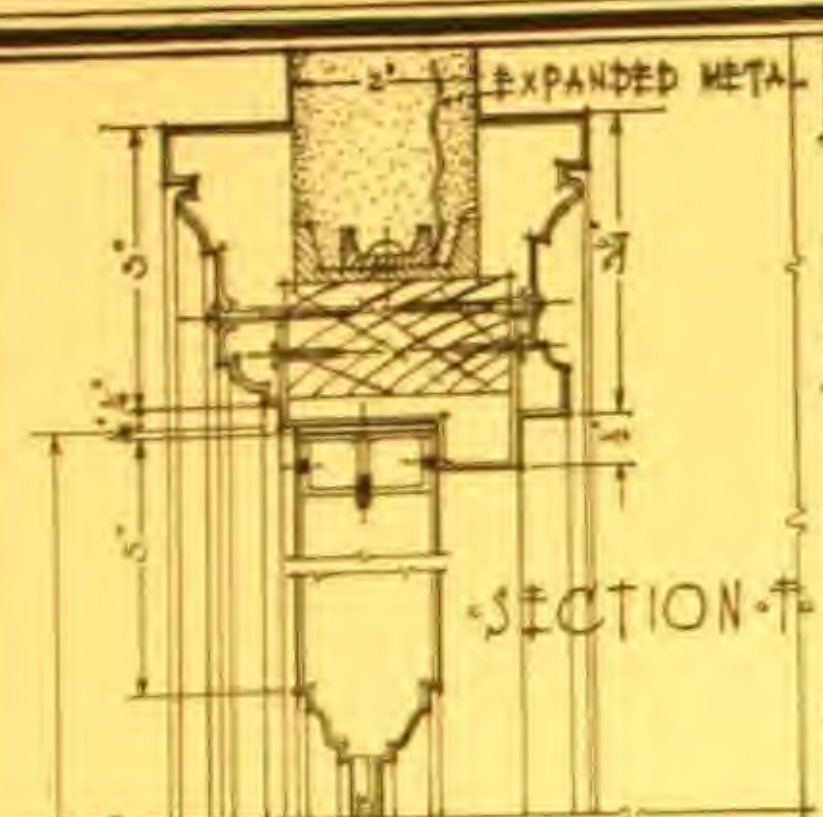


ARCHITECTURAL SERIES
DRAWING NO. 2

STEEL CORRIDOR AND COMMUNICATING DOORS
SINGER BUILDING NEW YORK CITY
ERNEST FLAGG ARCHITECT NEW YORK CITY


HOLLOW METAL CONSTRUCTION

DAHLSTROM METALLIC DOOR COMPANY JAMESTOWN NEW YORK


SECTION - E

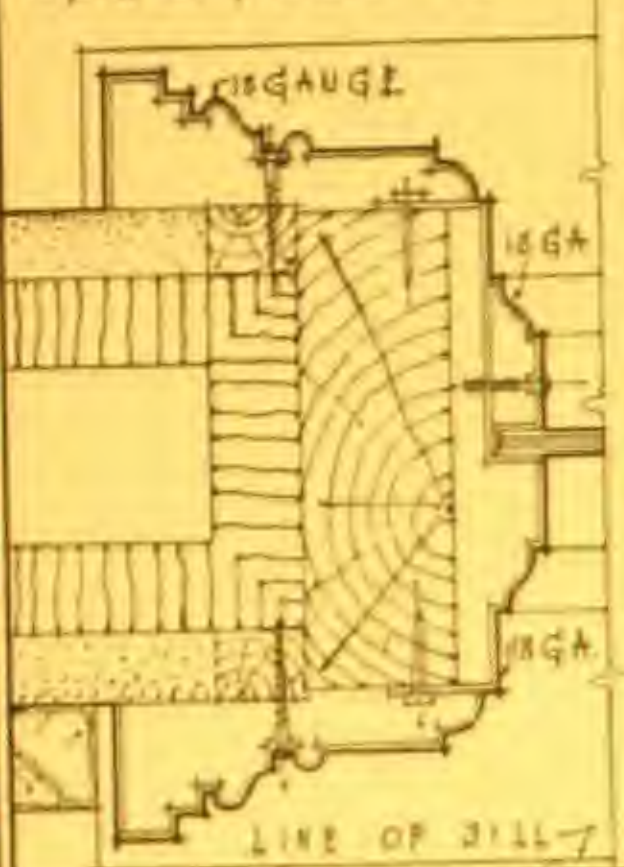

SECTION - F

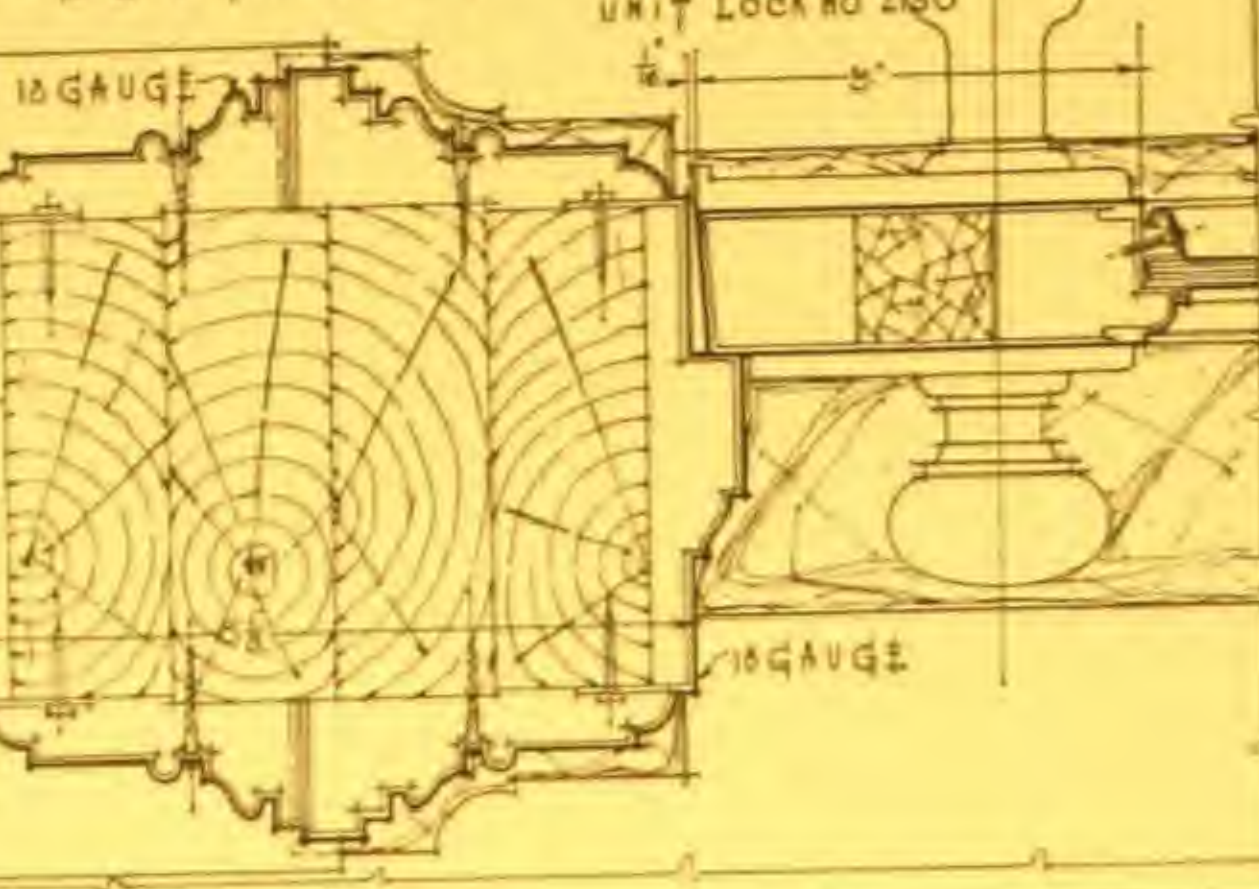


SECTION - G

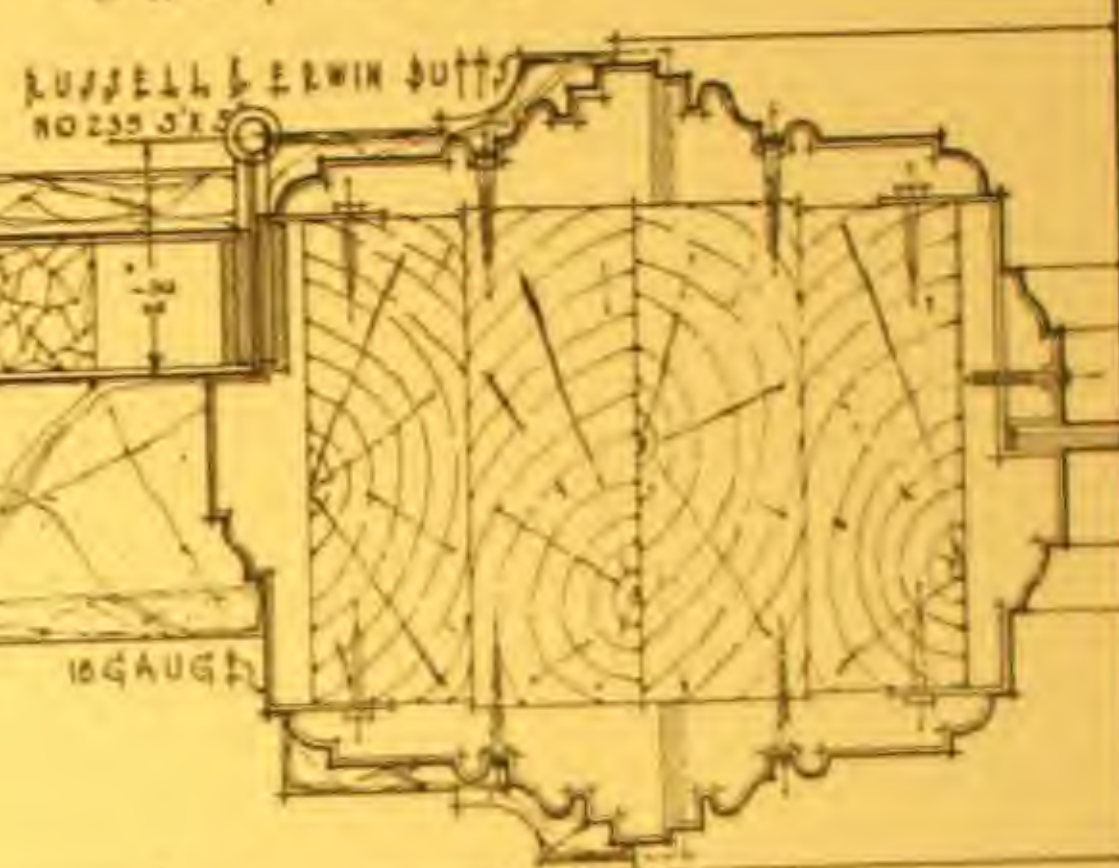


SECTION - D




SECTION - H

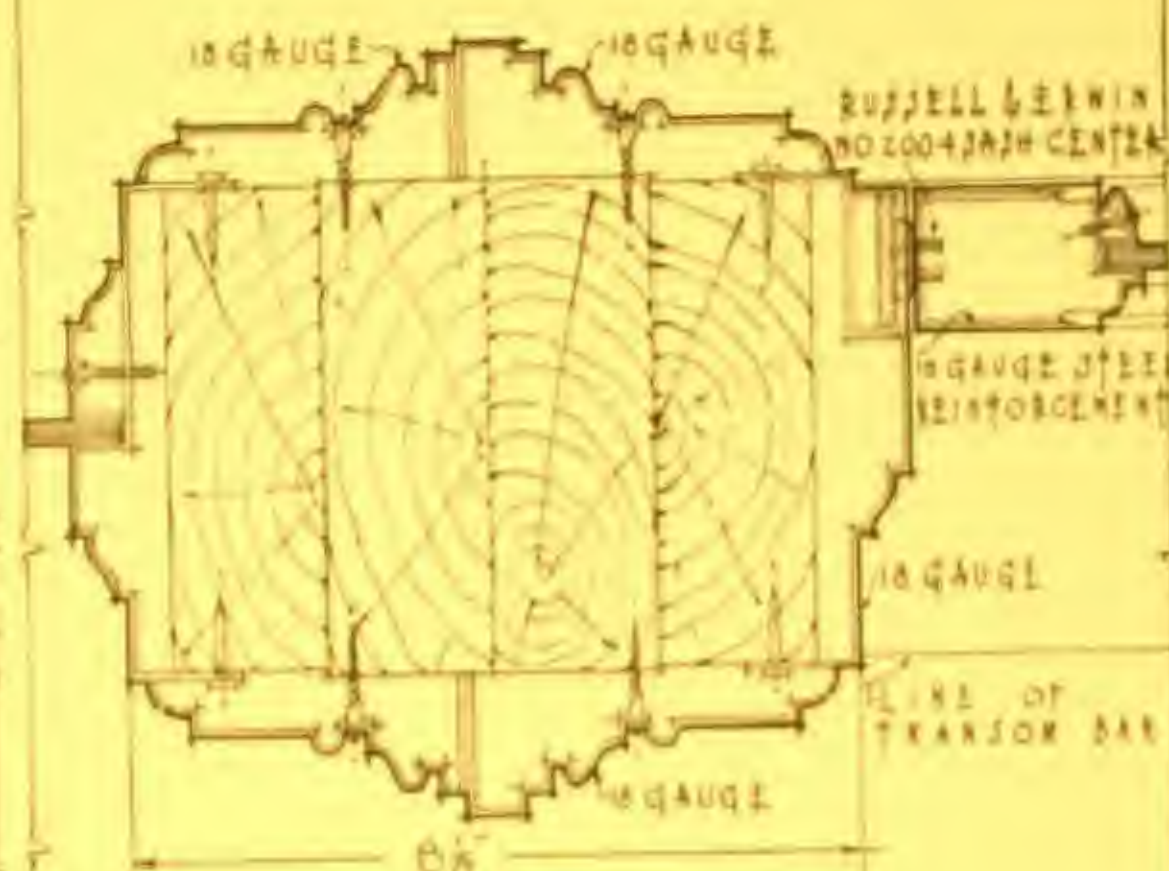

SECTION - K

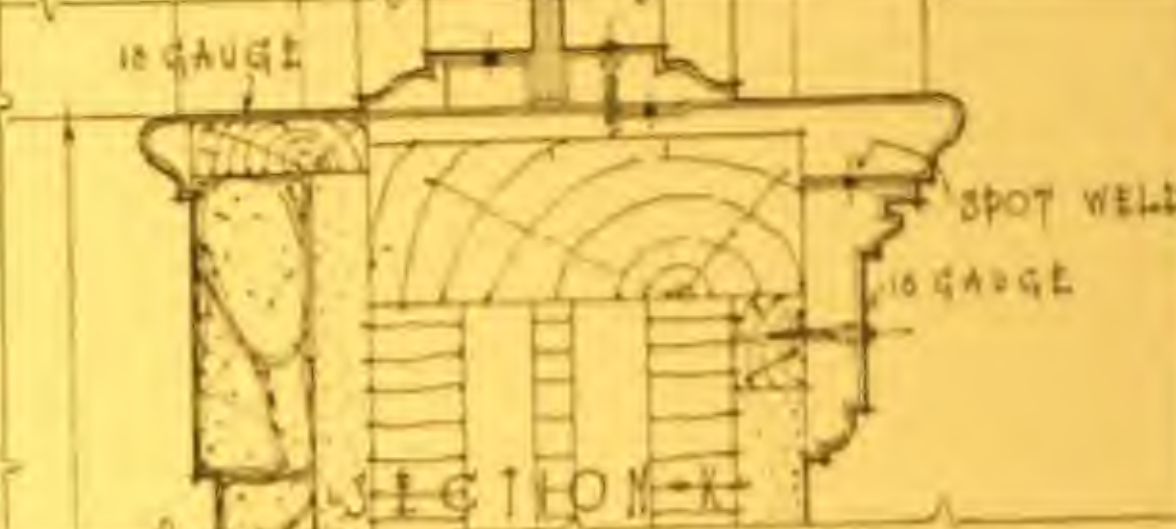

SECTION - J

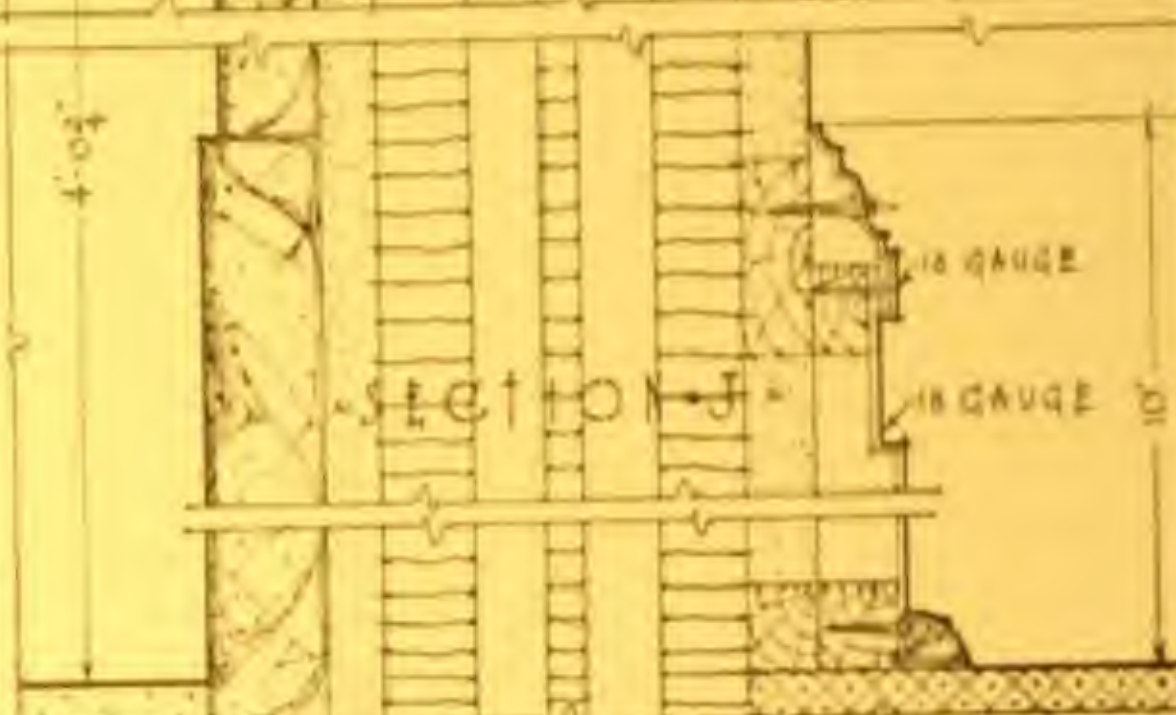



SECTION - C



SECTION - B



SECTION - A

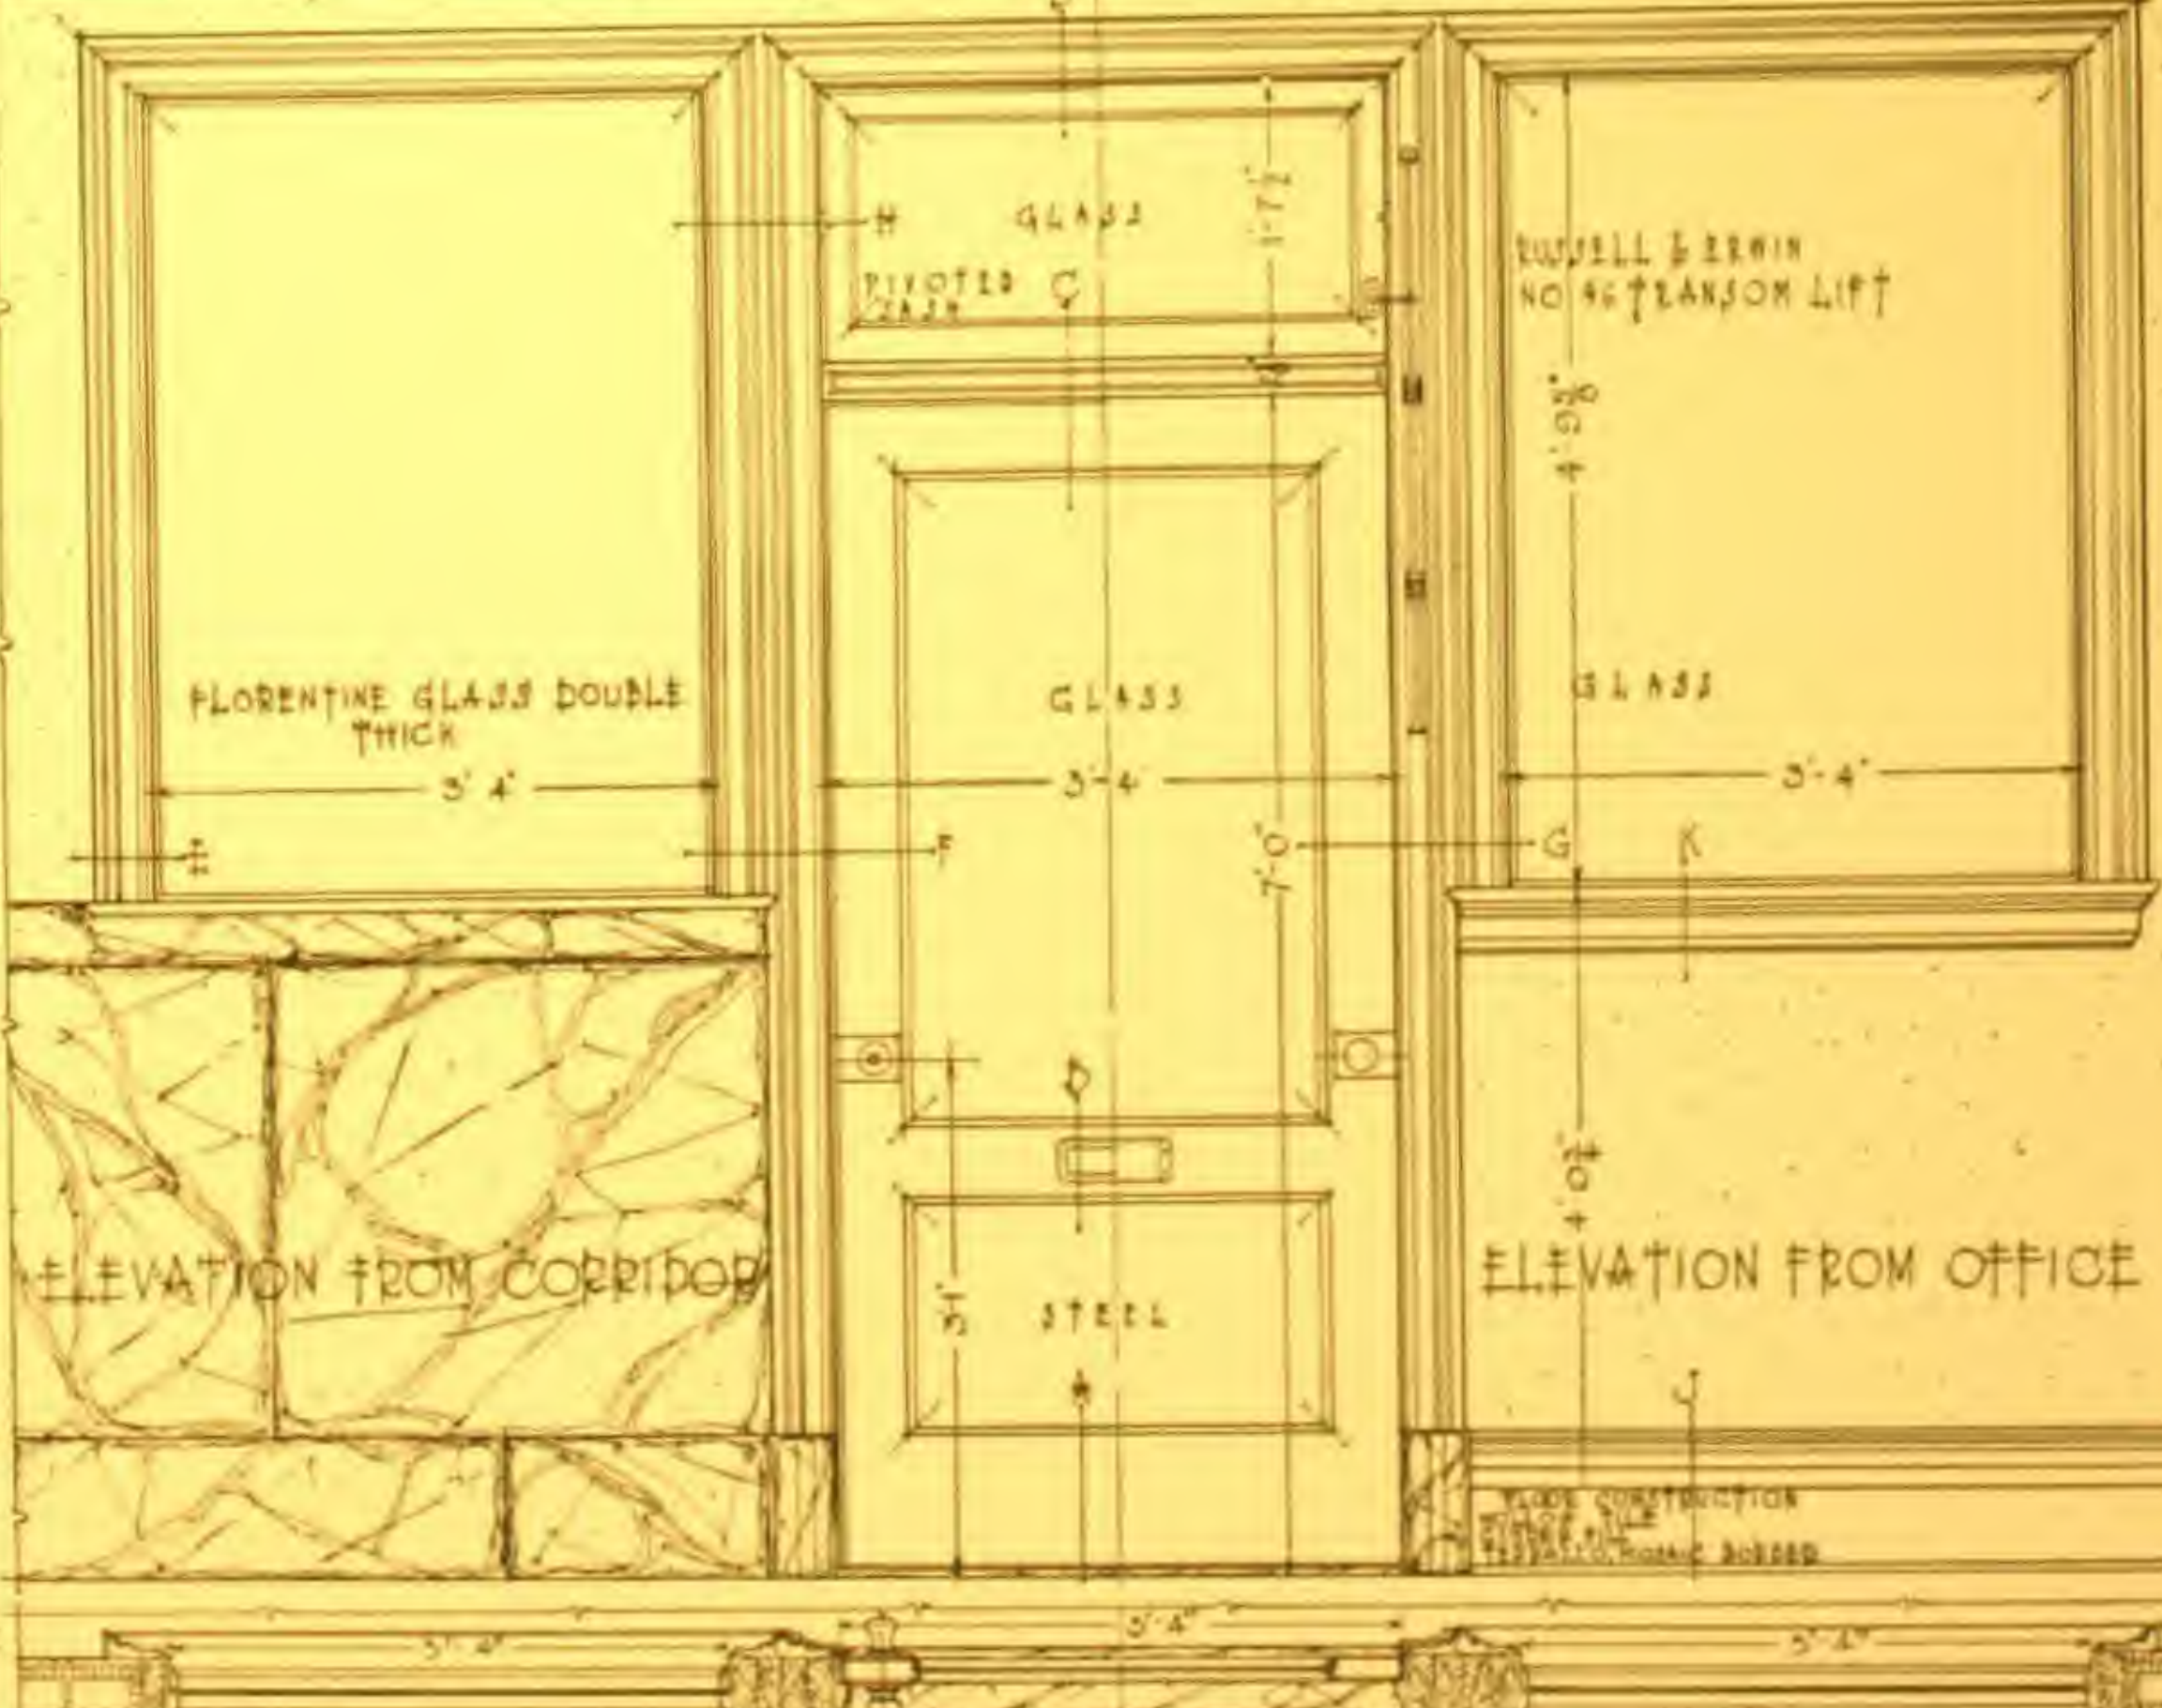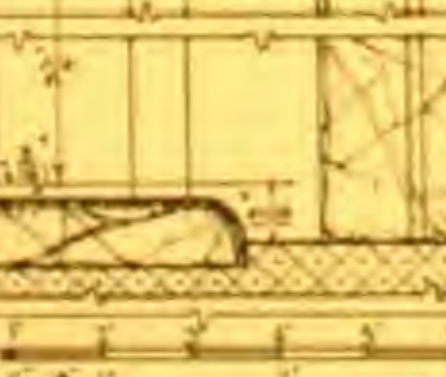

SCALE OF DETAILS
SCALE OF ELEVATIONS

STEEL TILE PLASTER WOOD BRICK CORN CONCRETE ASBESTOS METAL FINISH MAHOGANY


ARCHITECTURAL
SERIES
DRAWING NO 3

STEEL DOOR AND TRIM FROM CORRIDOR TO OFFICE
UNITED STATES EXPRESS BUILDING NEW YORK CITY
CLINTON AND RUSSELL ARCHITECTS NEW YORK CITY

HOLLOW METAL
CONSTRUCTION

DAHLSTROM METALLIC DOOR COMPANY

JAMESTOWN NEW YORK

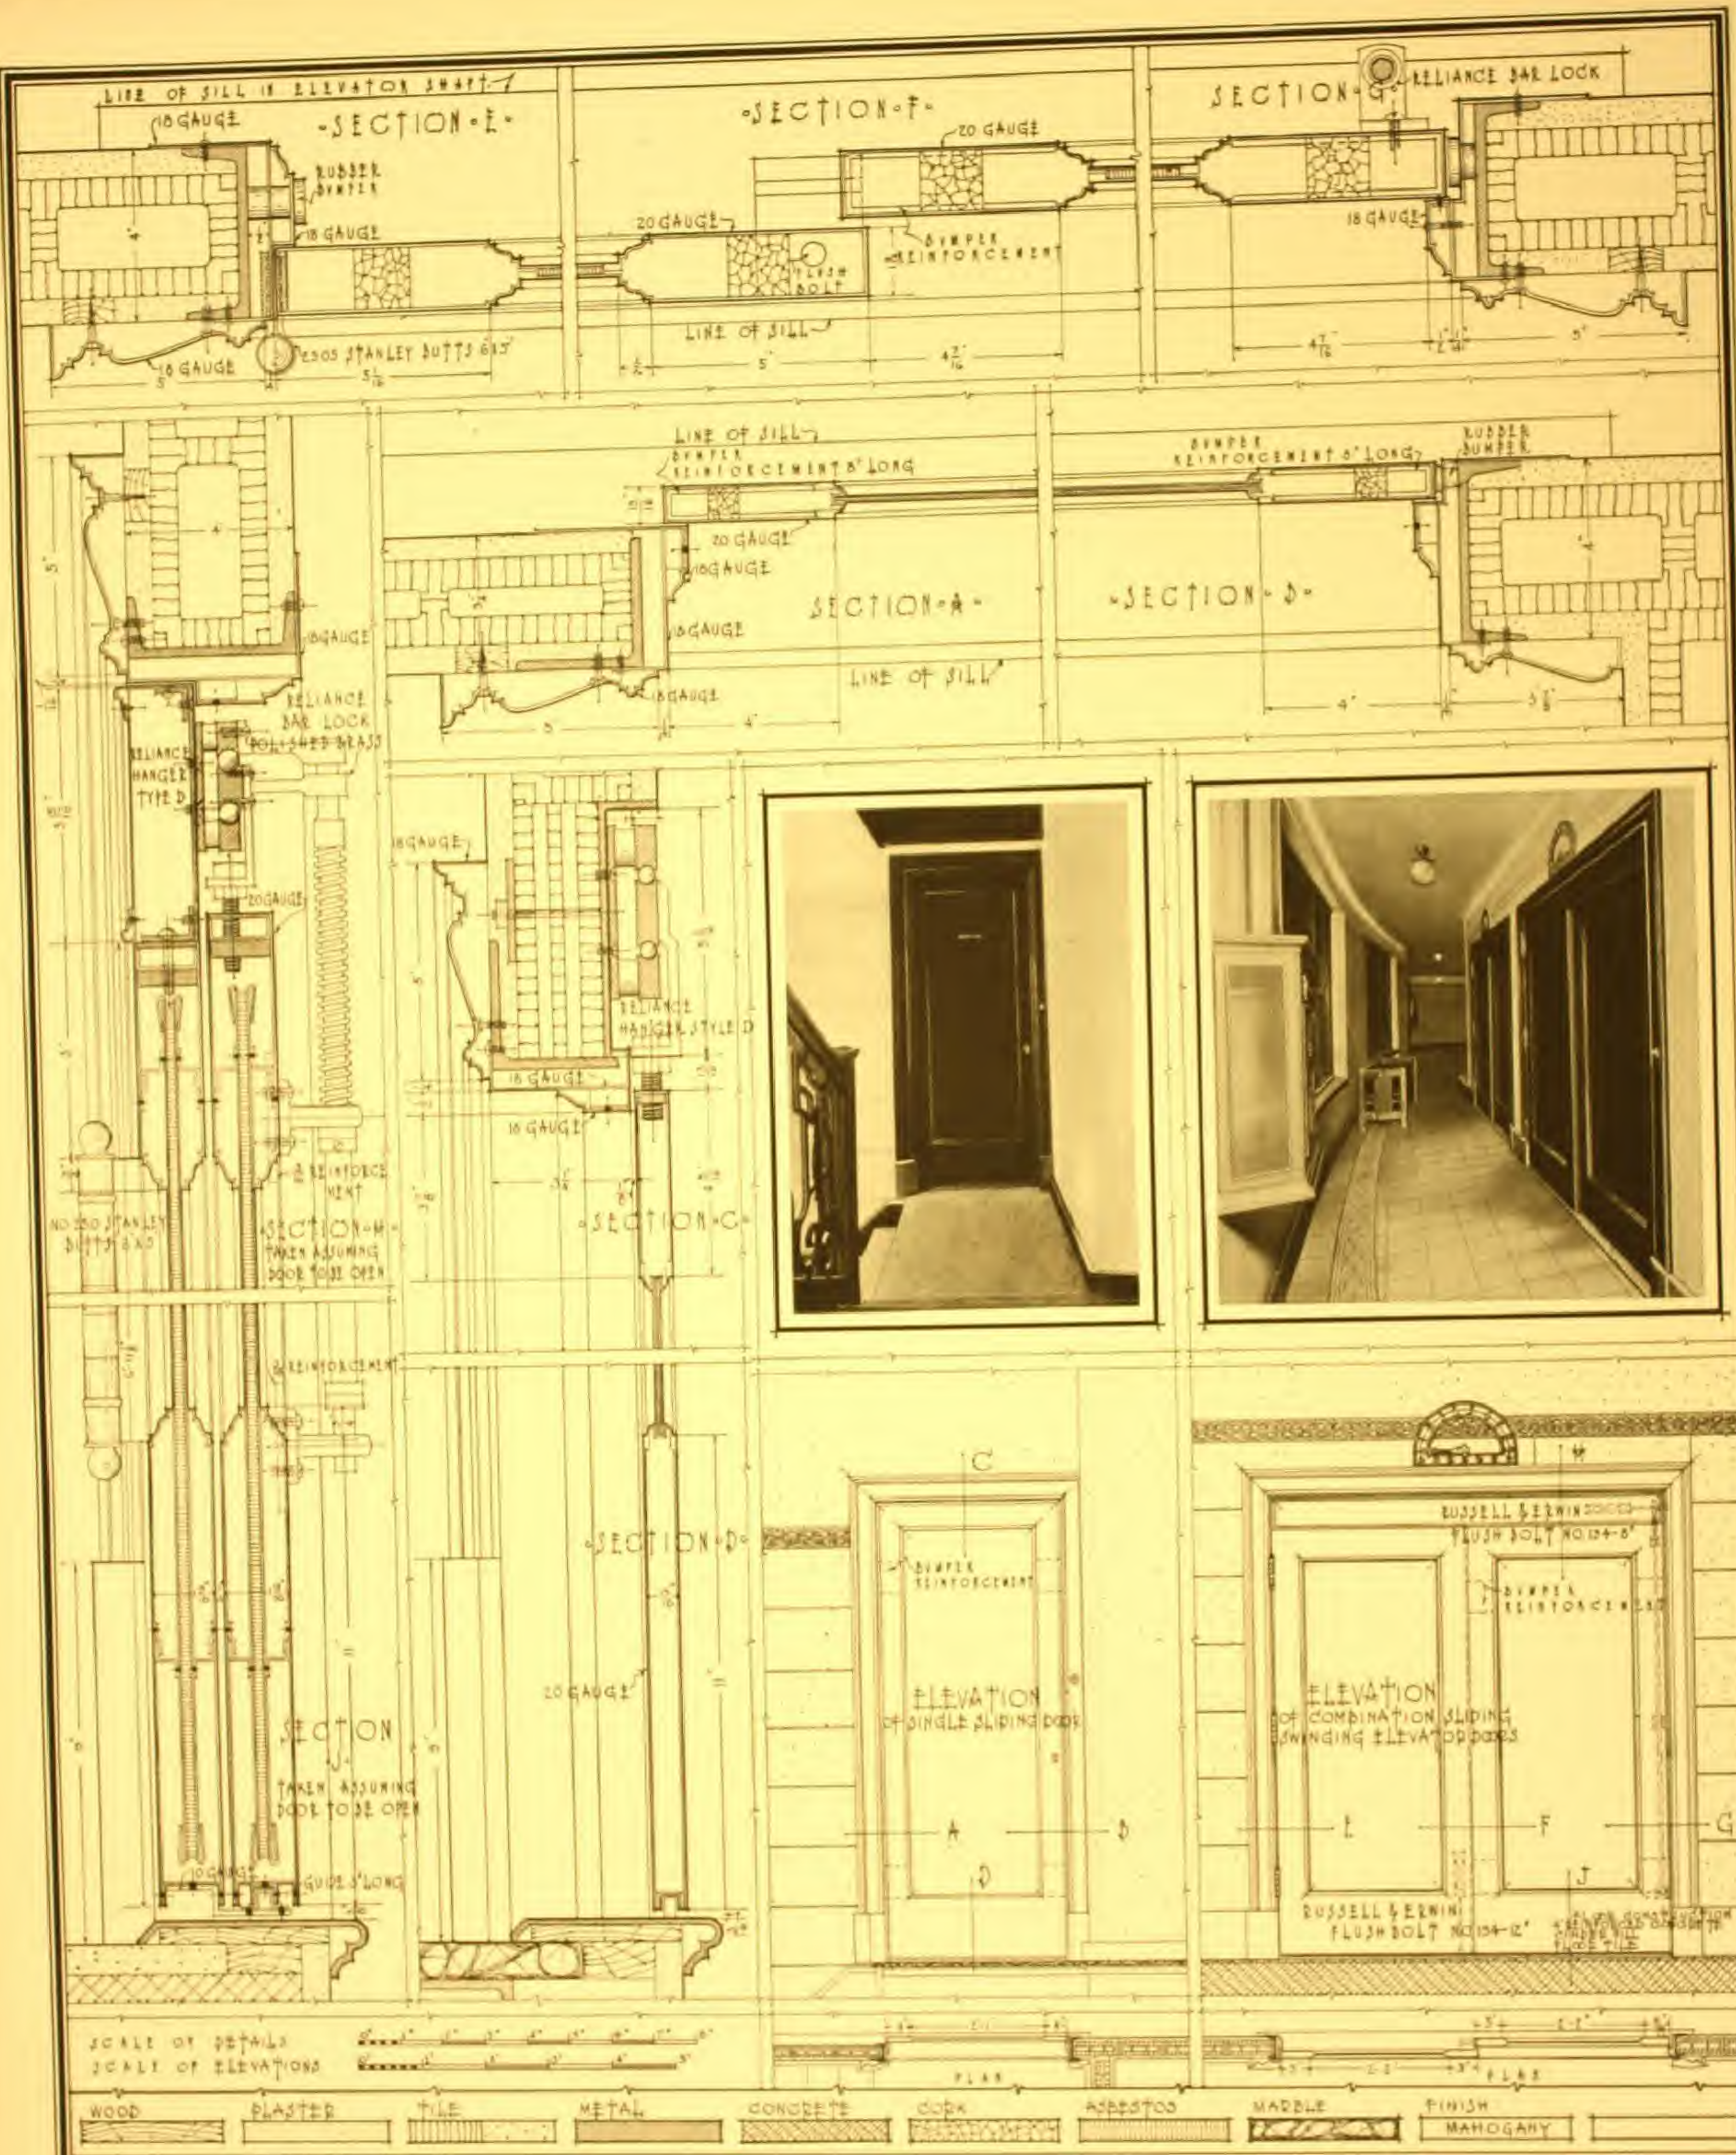


* ARCHITECTURAL *
 * SERIES *
 * DRAWING NO. 4 *

* STEEL * FIREPROOF * ELEVATOR * DOORS *
 * HENDRICK * HYDSON * APARTMENTS * NEW * YORK * CITY *
 * W. L. ROVSE * ARCHITECT * OF * ROVSE * & * GOLDSTONE * ARCHITECTS * N. Y. C. *

* HOLLOW * METAL *
 * CONSTRUCTION *

* DAHLSTROM * METALLIC * DOOR * COMPANY *
 * JAMESTOWN * NEW * YORK *

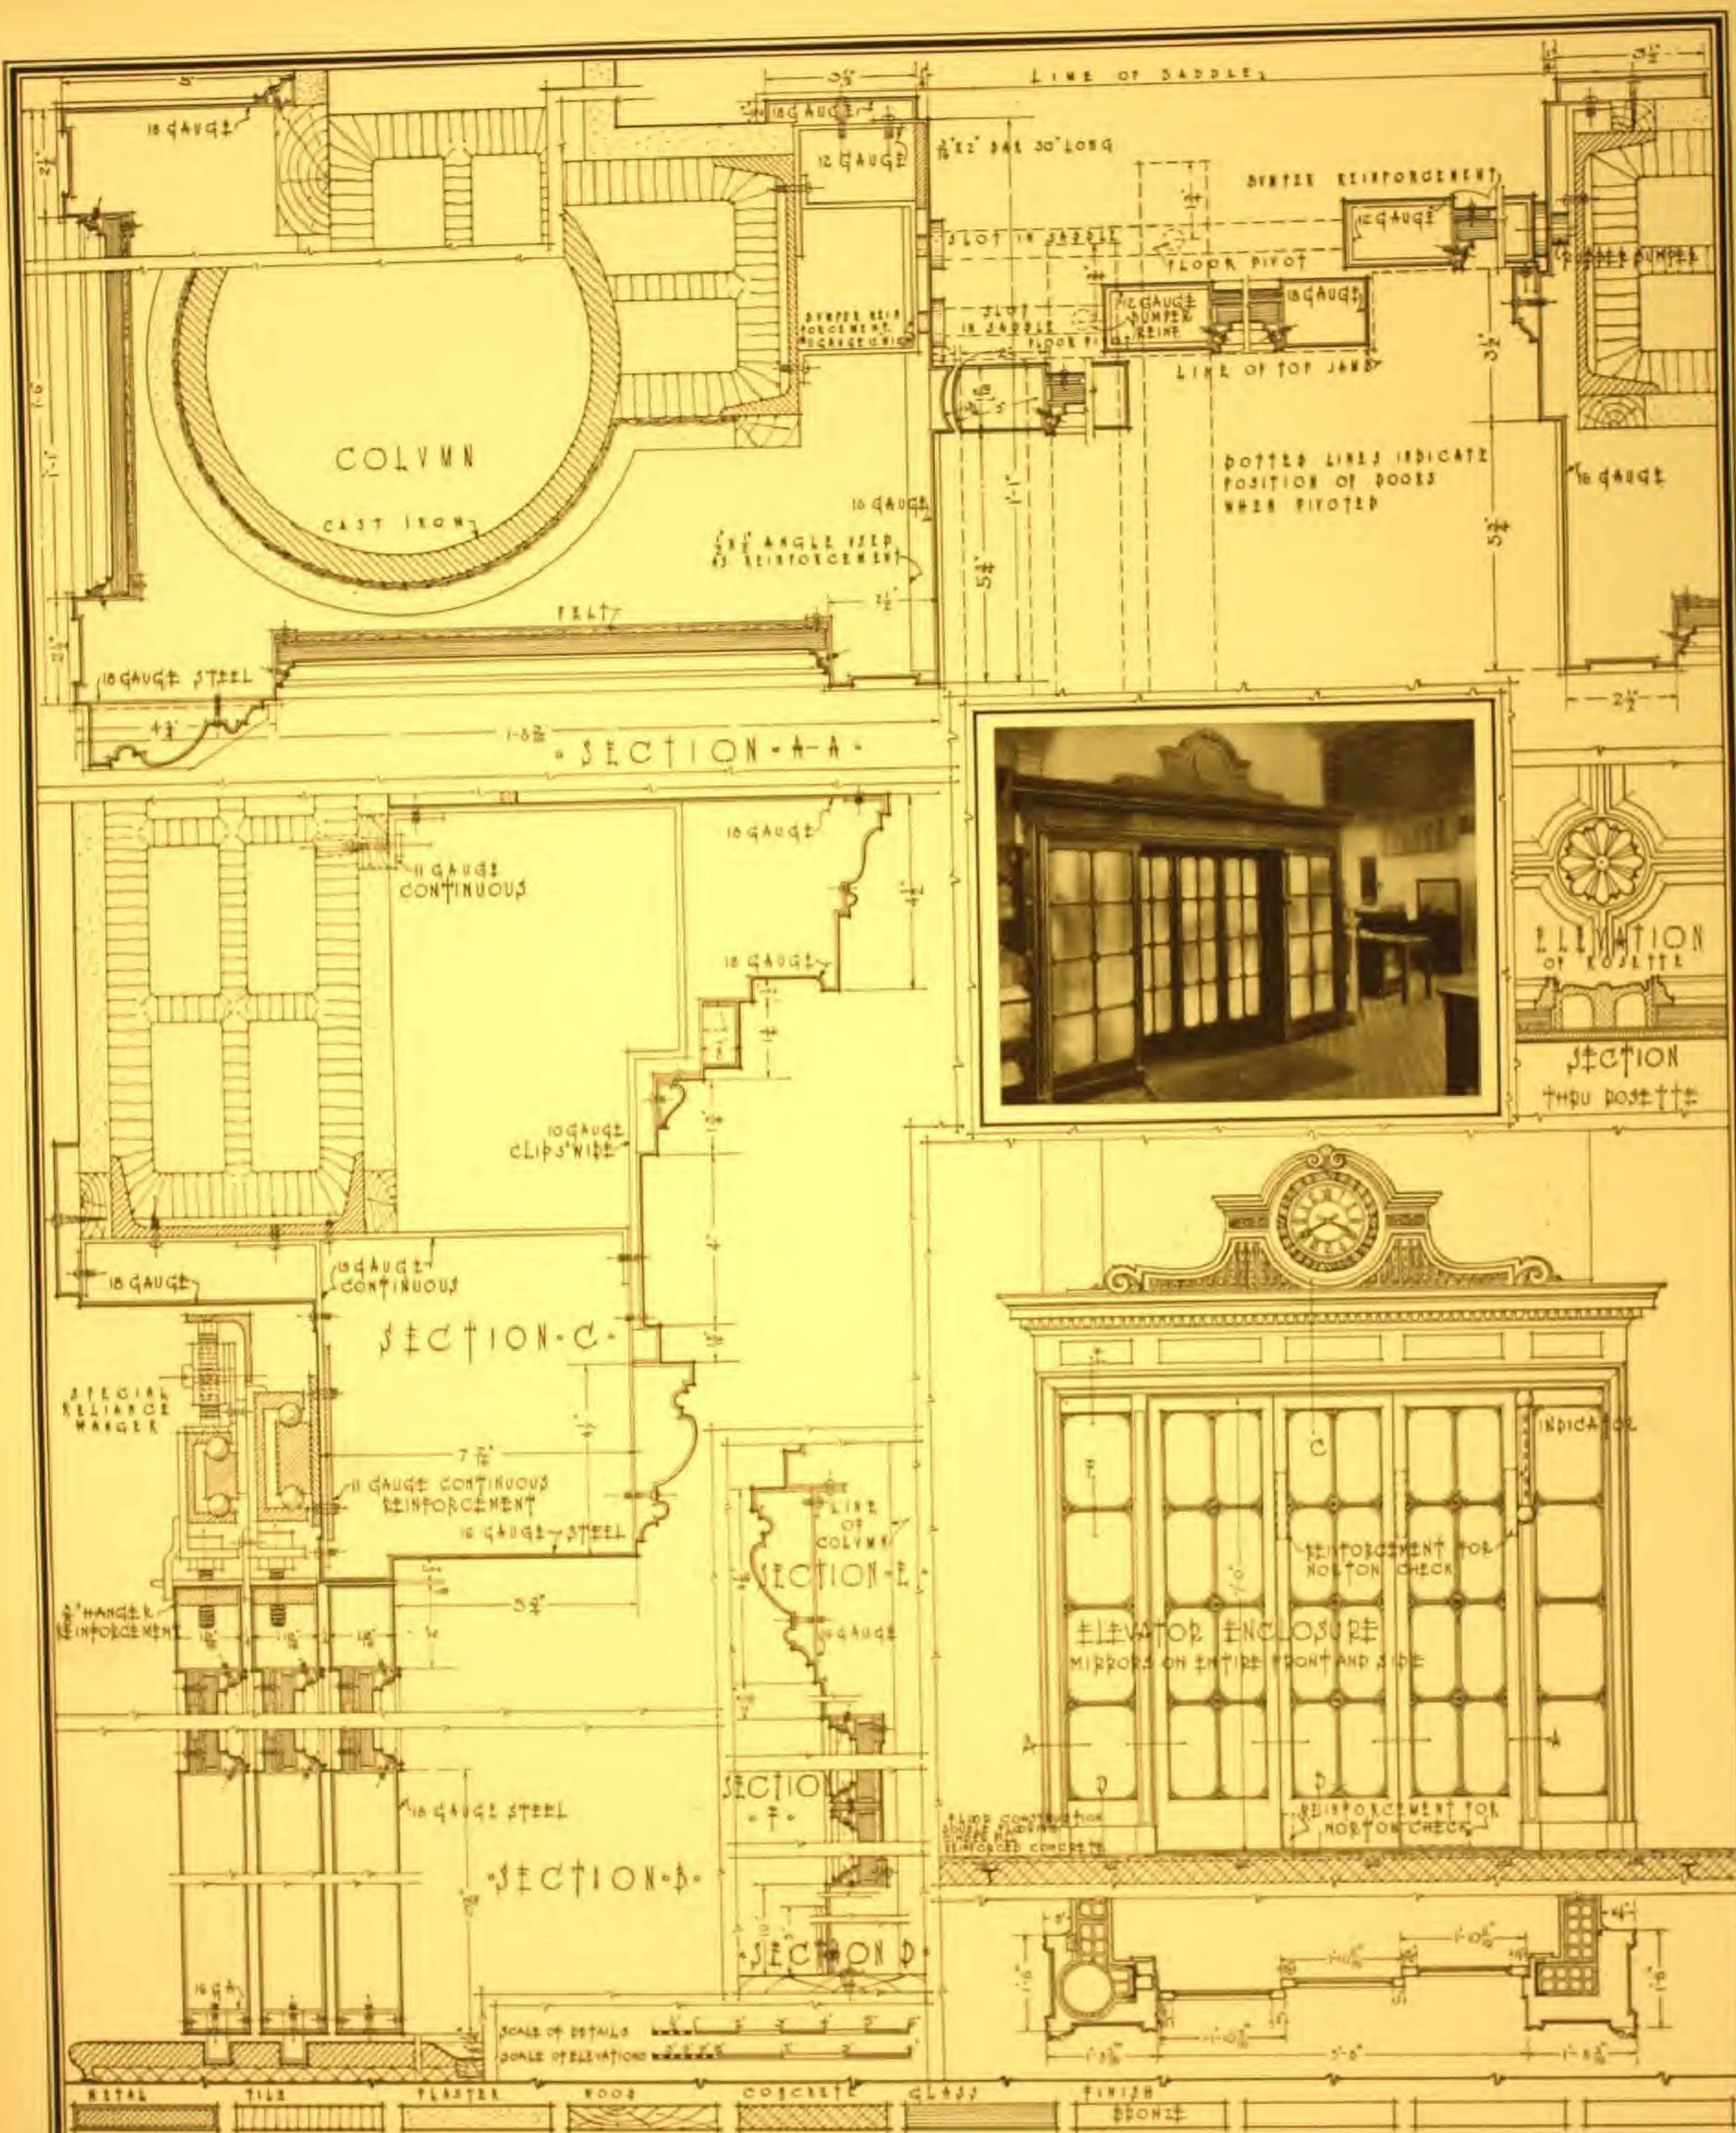


• ARCHITECTURAL •
• SERIES •
• DRAWING NO. 7 •




• TWO • SPEED • SLIDING • ELEVATOR • DOOR • WITH • FIXED • PANEL •
• FRANKLIN • SIMON • STORE • NEW • YORK • CITY •
• EDWARD • NEARS • ARCHITECT • NEW • YORK • CITY •

• HOLLOW • METAL •
• CONSTRUCTION •


• DAHLSTROM • METALLIC • DOOR • COMPANY •

• JAMESTOWN • NEW • YORK •

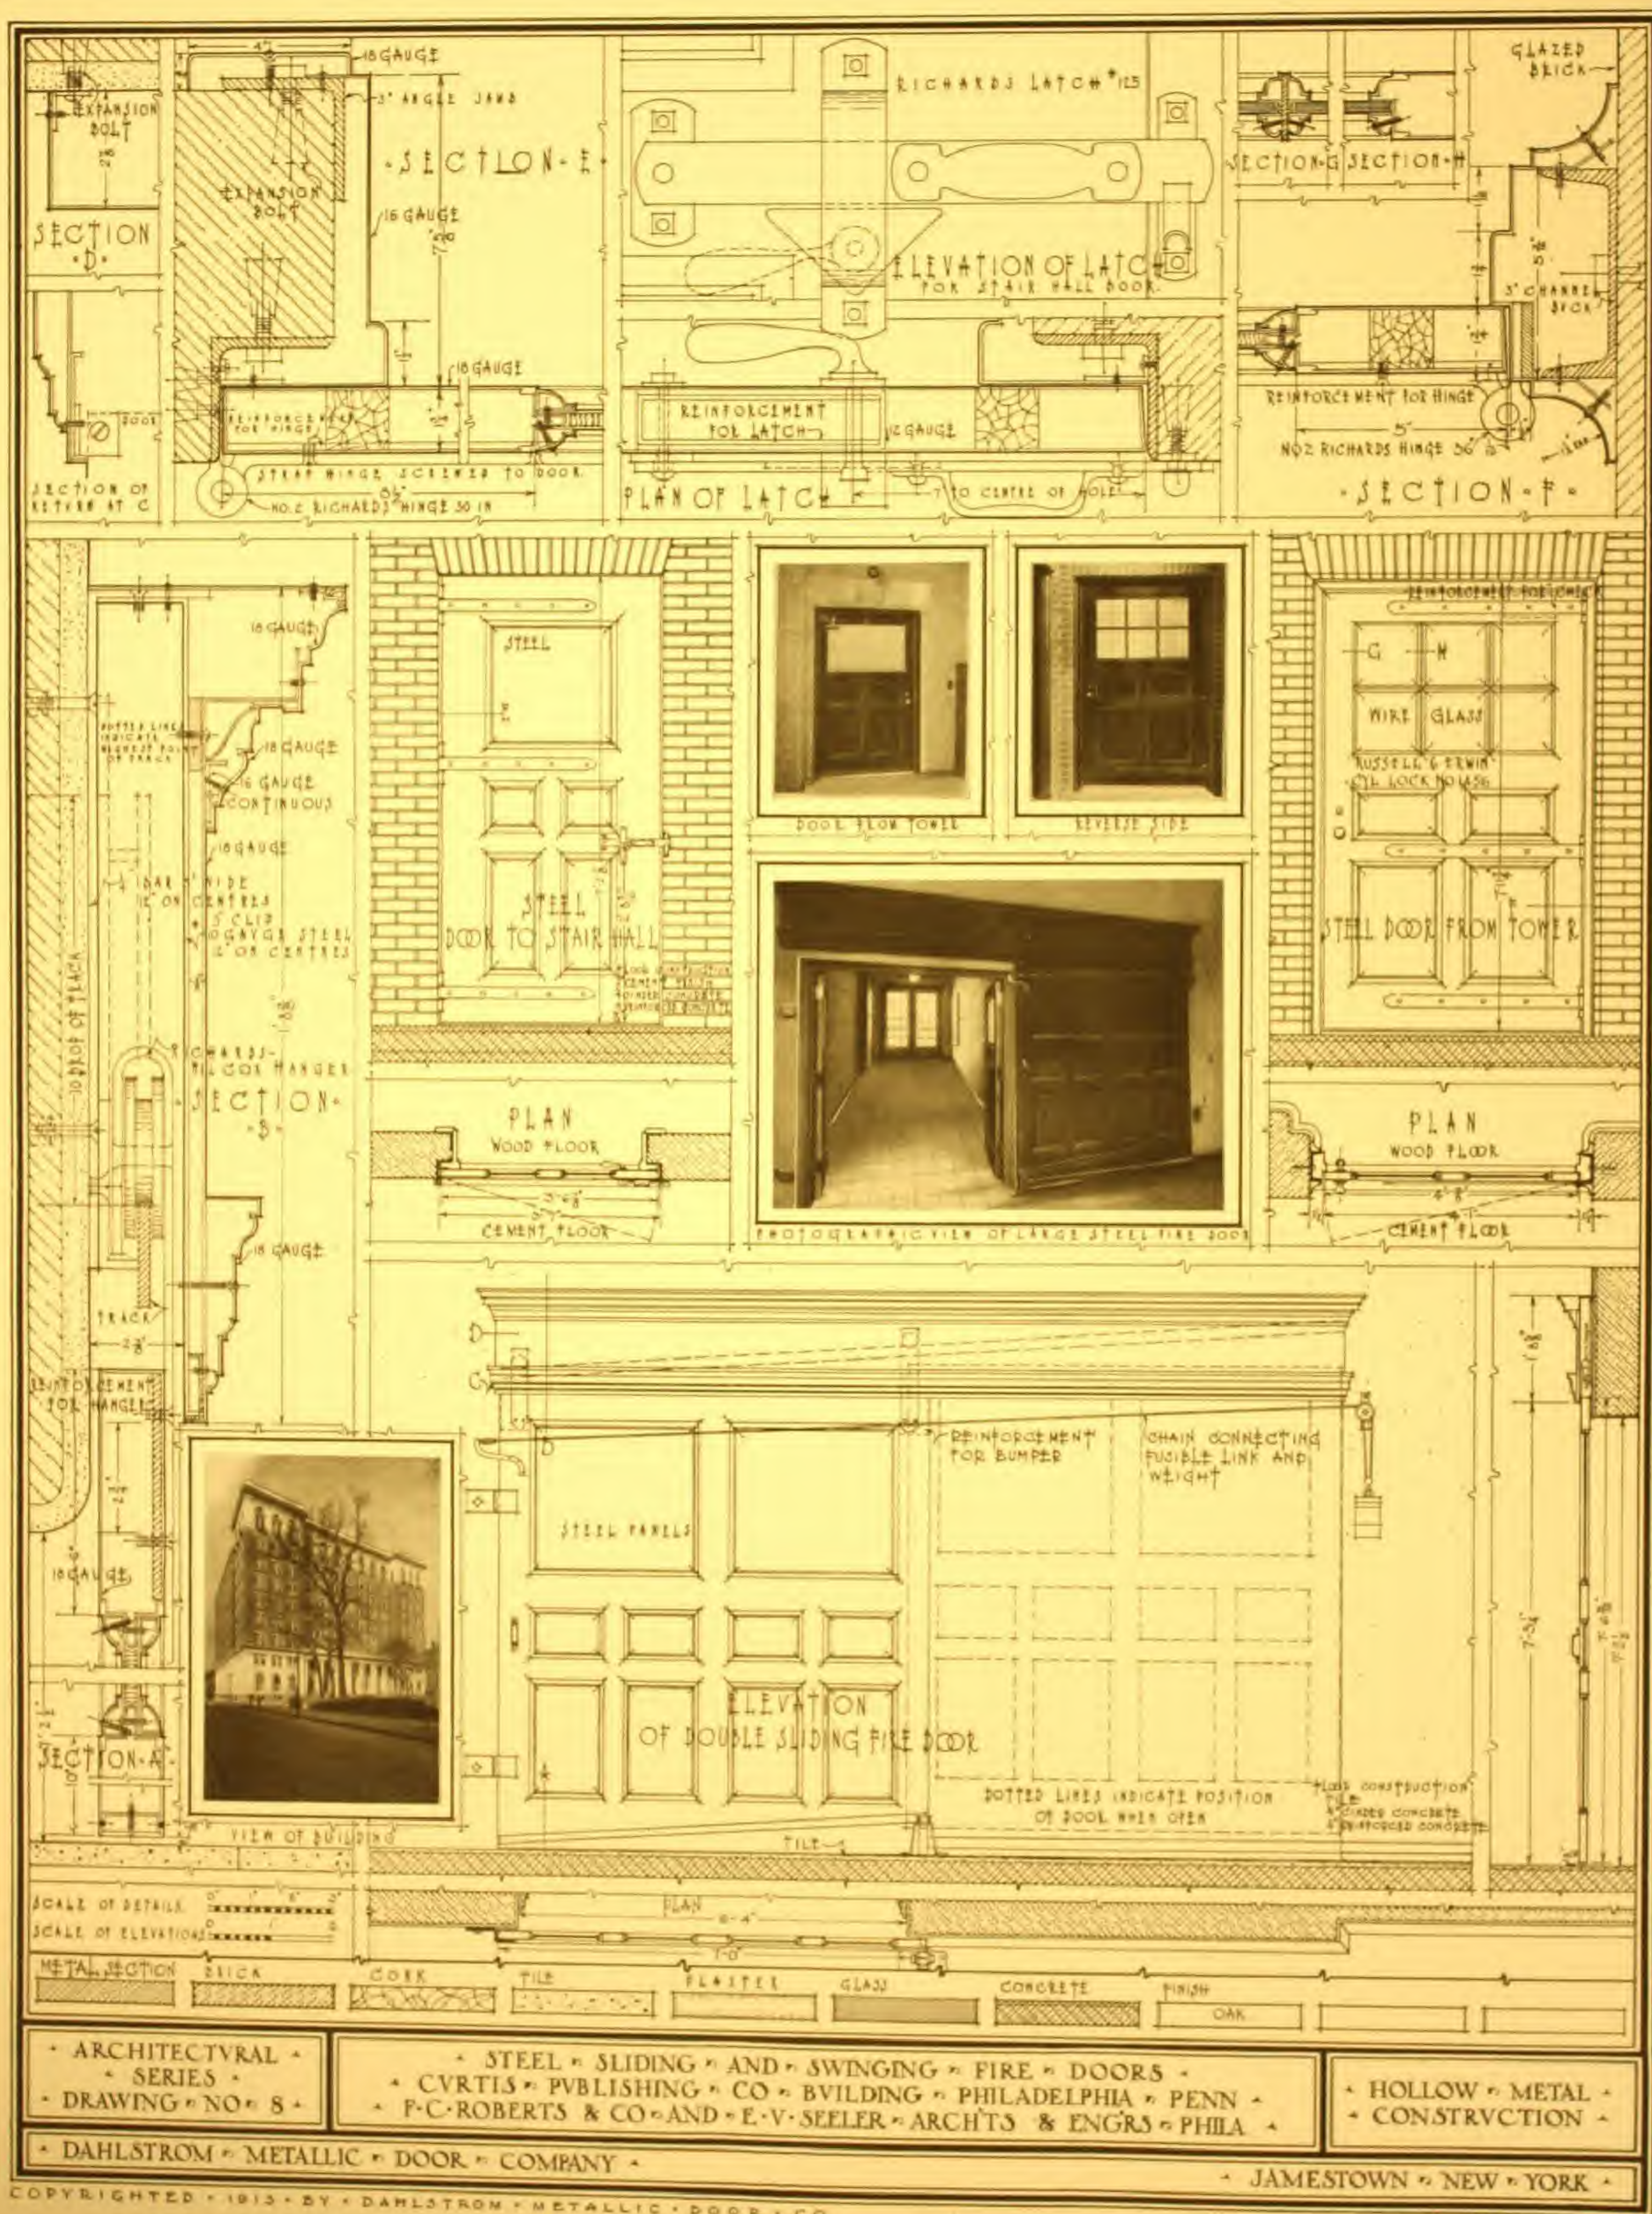


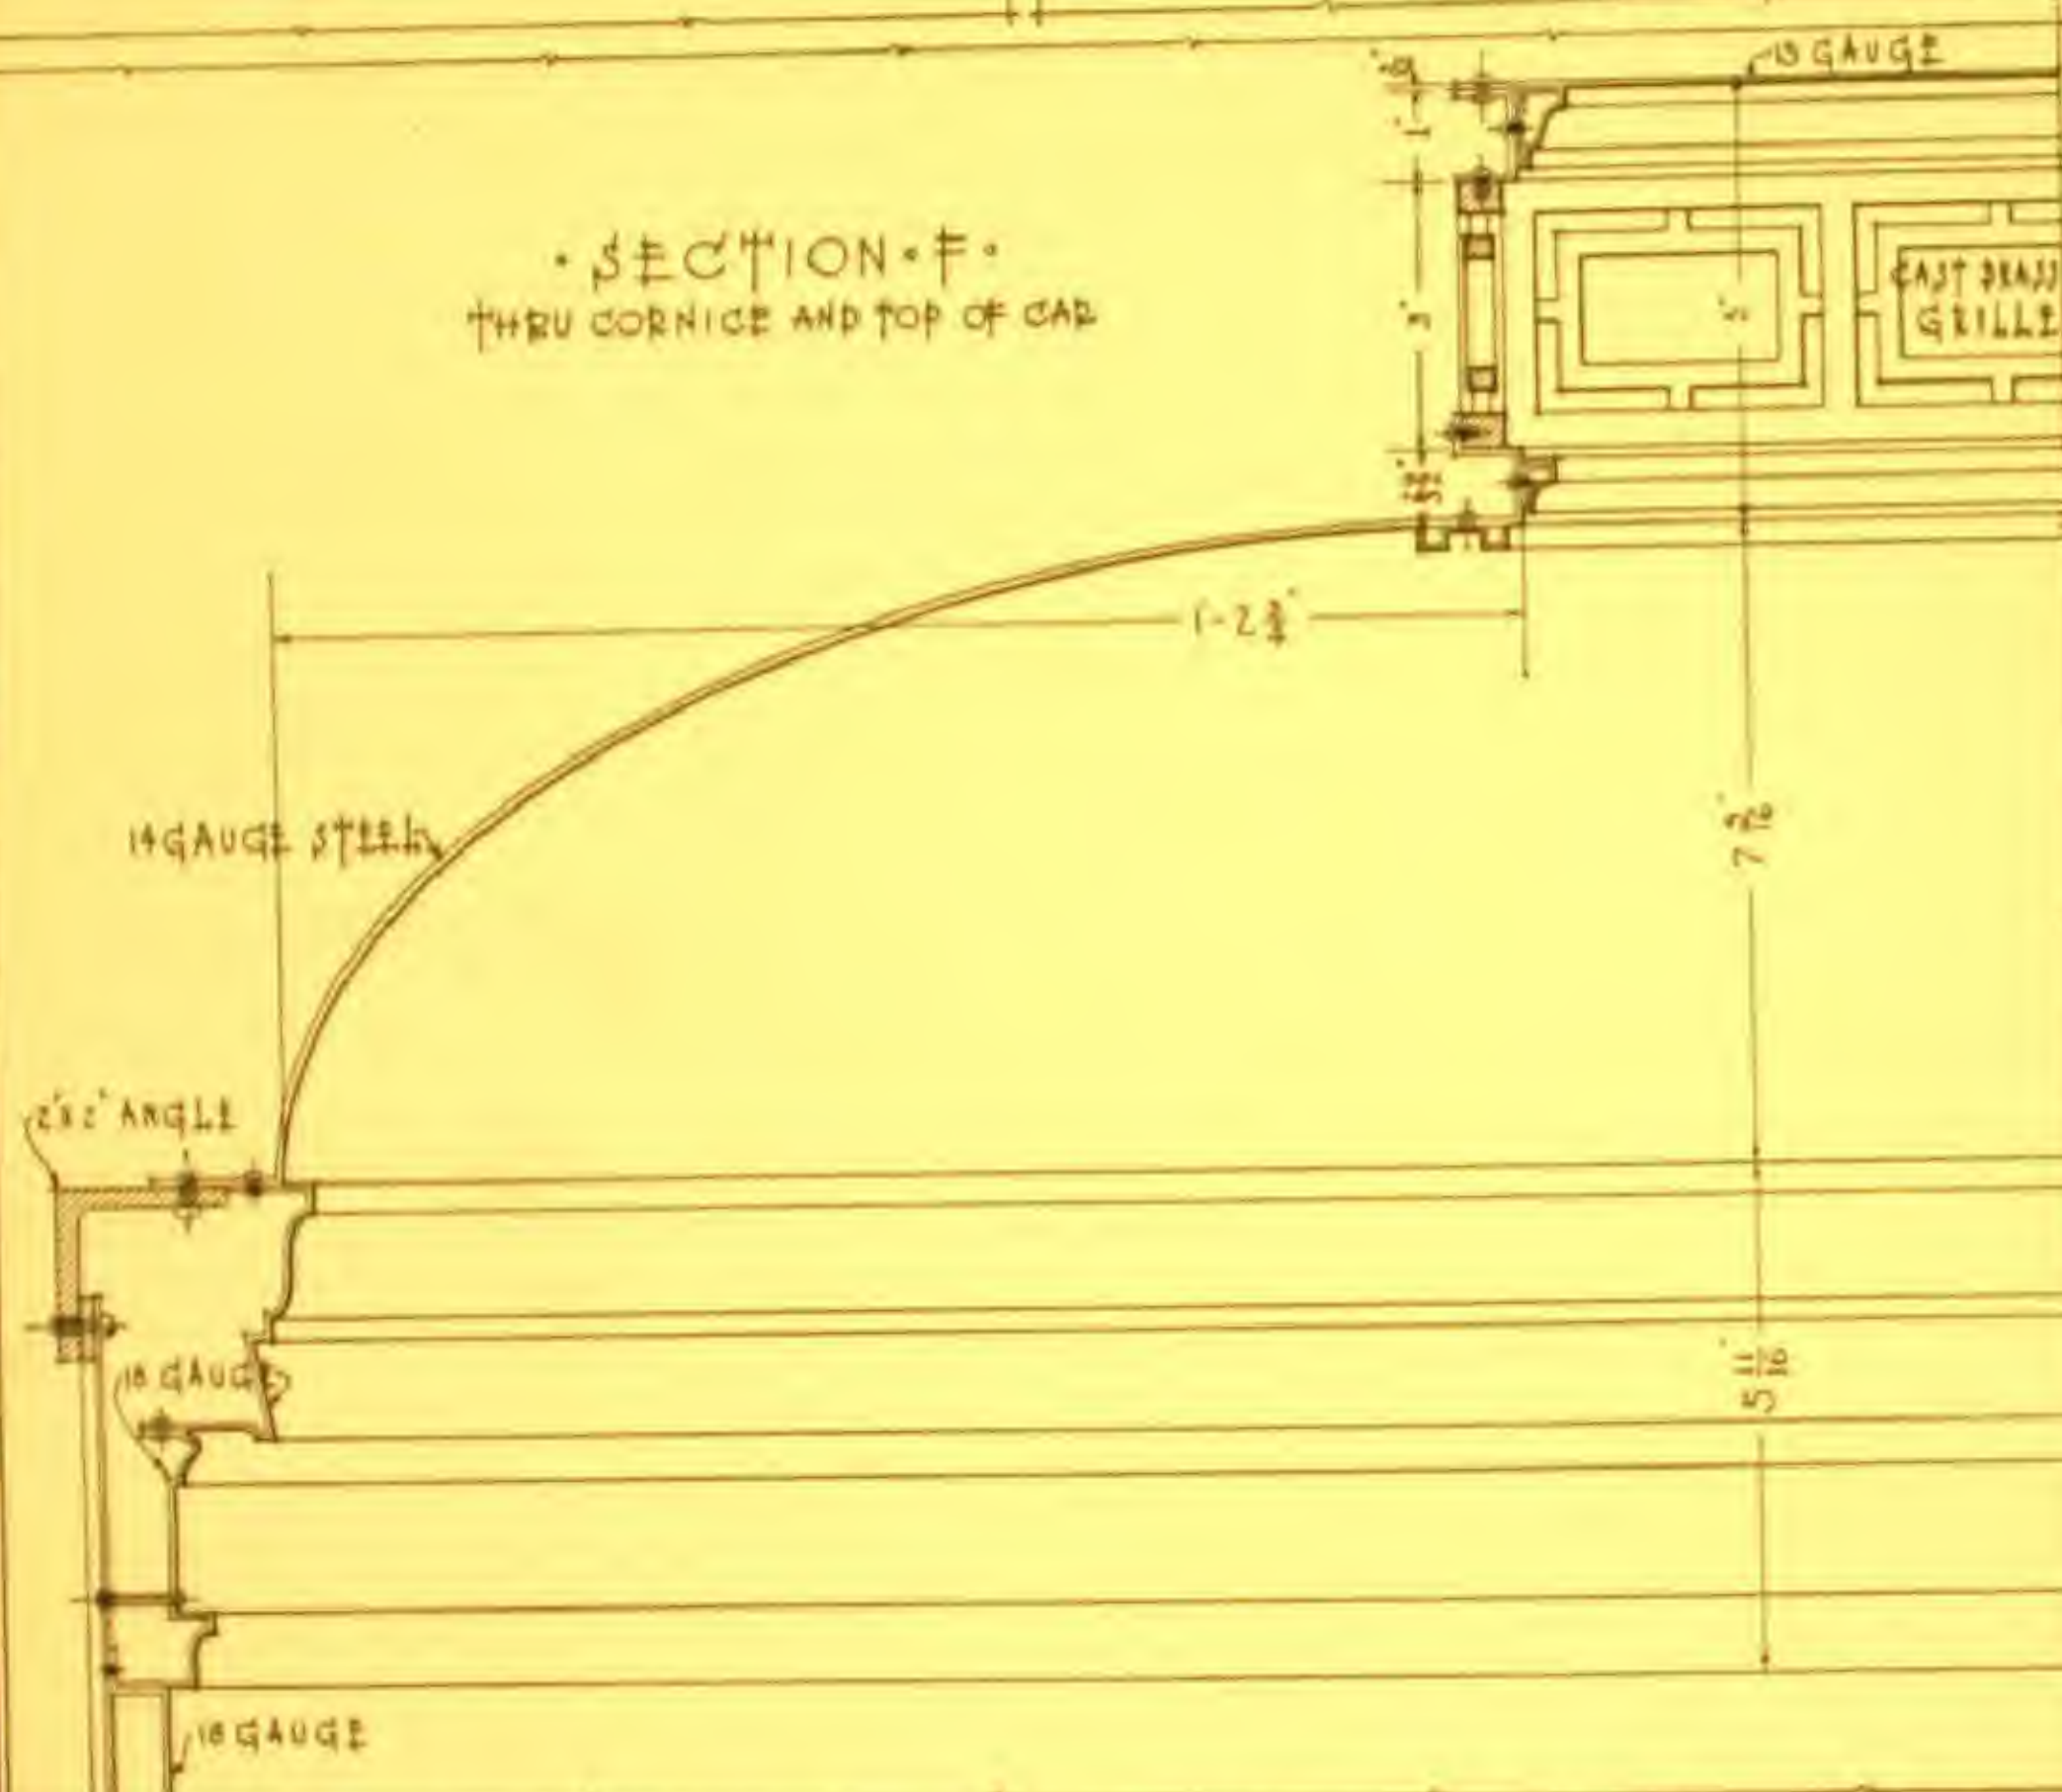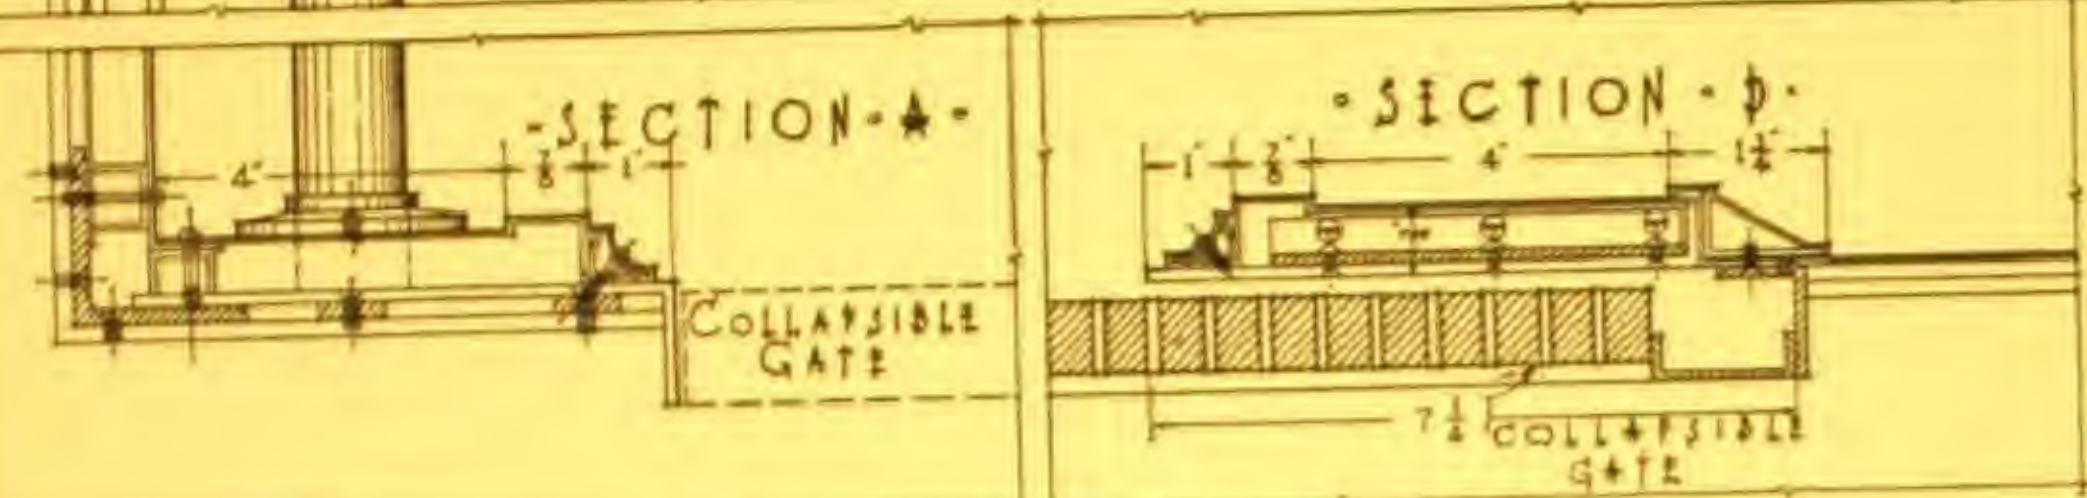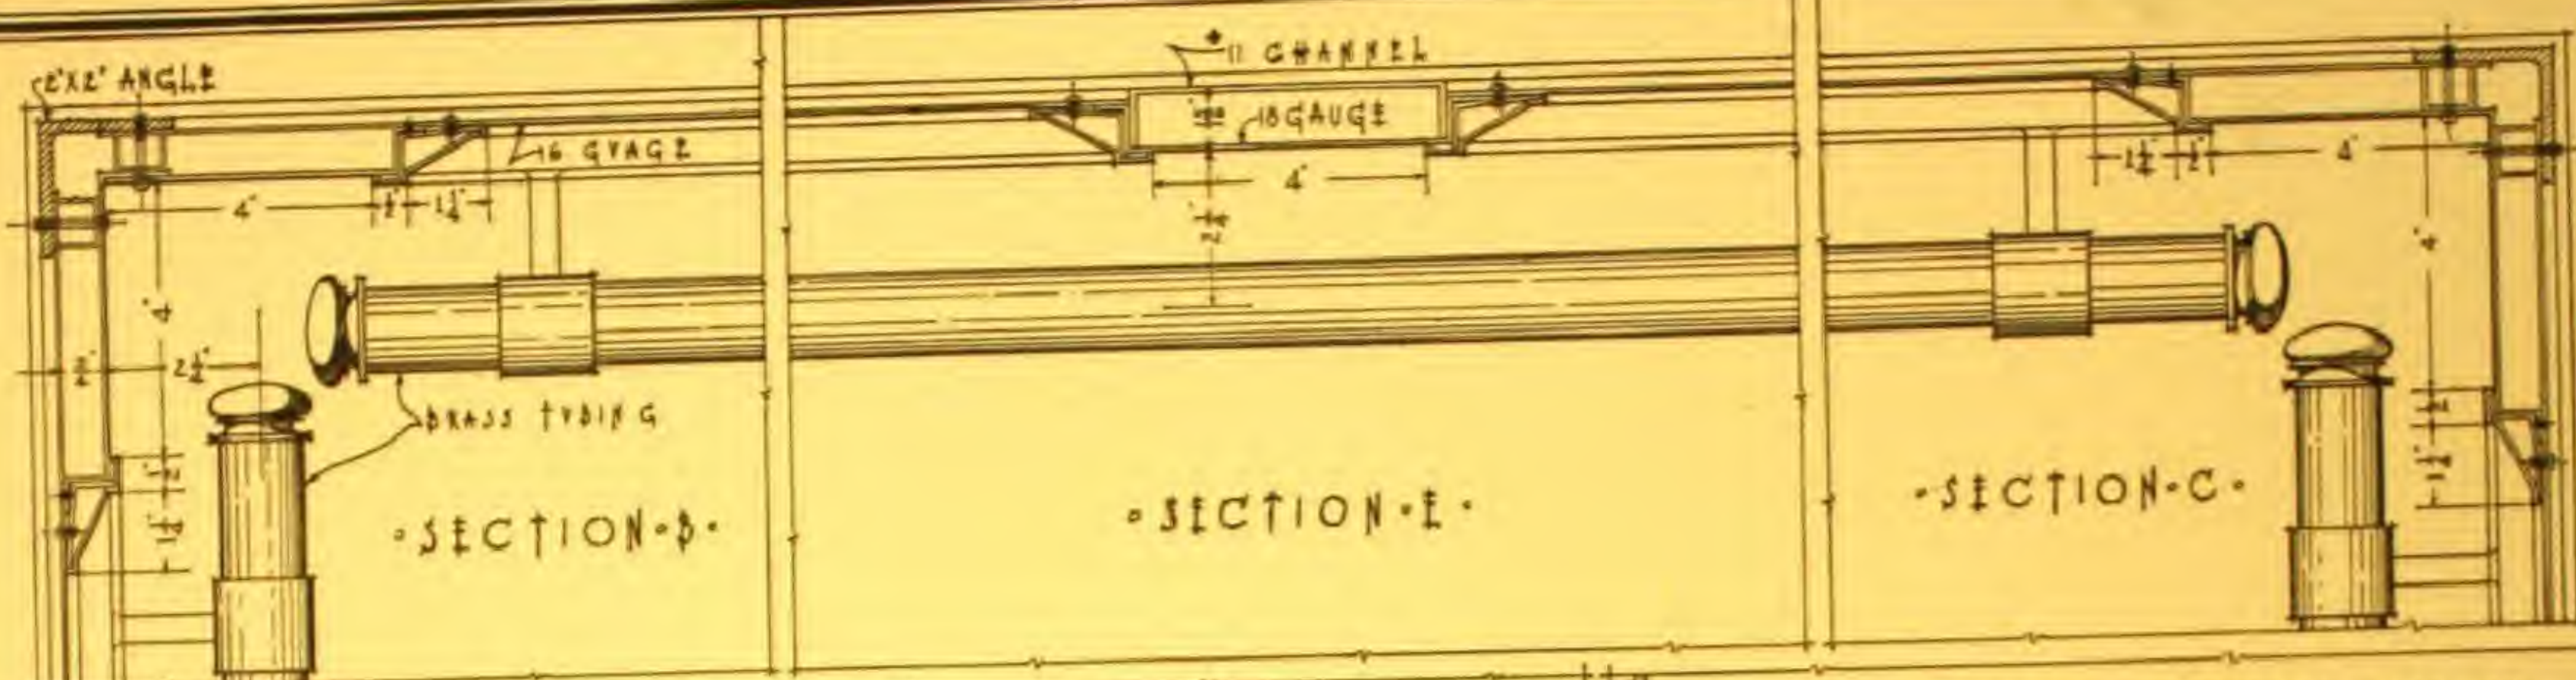

FINISHED IN VERDE ANTIQUE - GRADED FROM DARK AT
BASE TO LIGHT AT CORNICE - ELLIPTICAL CORNICE
FINISHED IN BRONZE

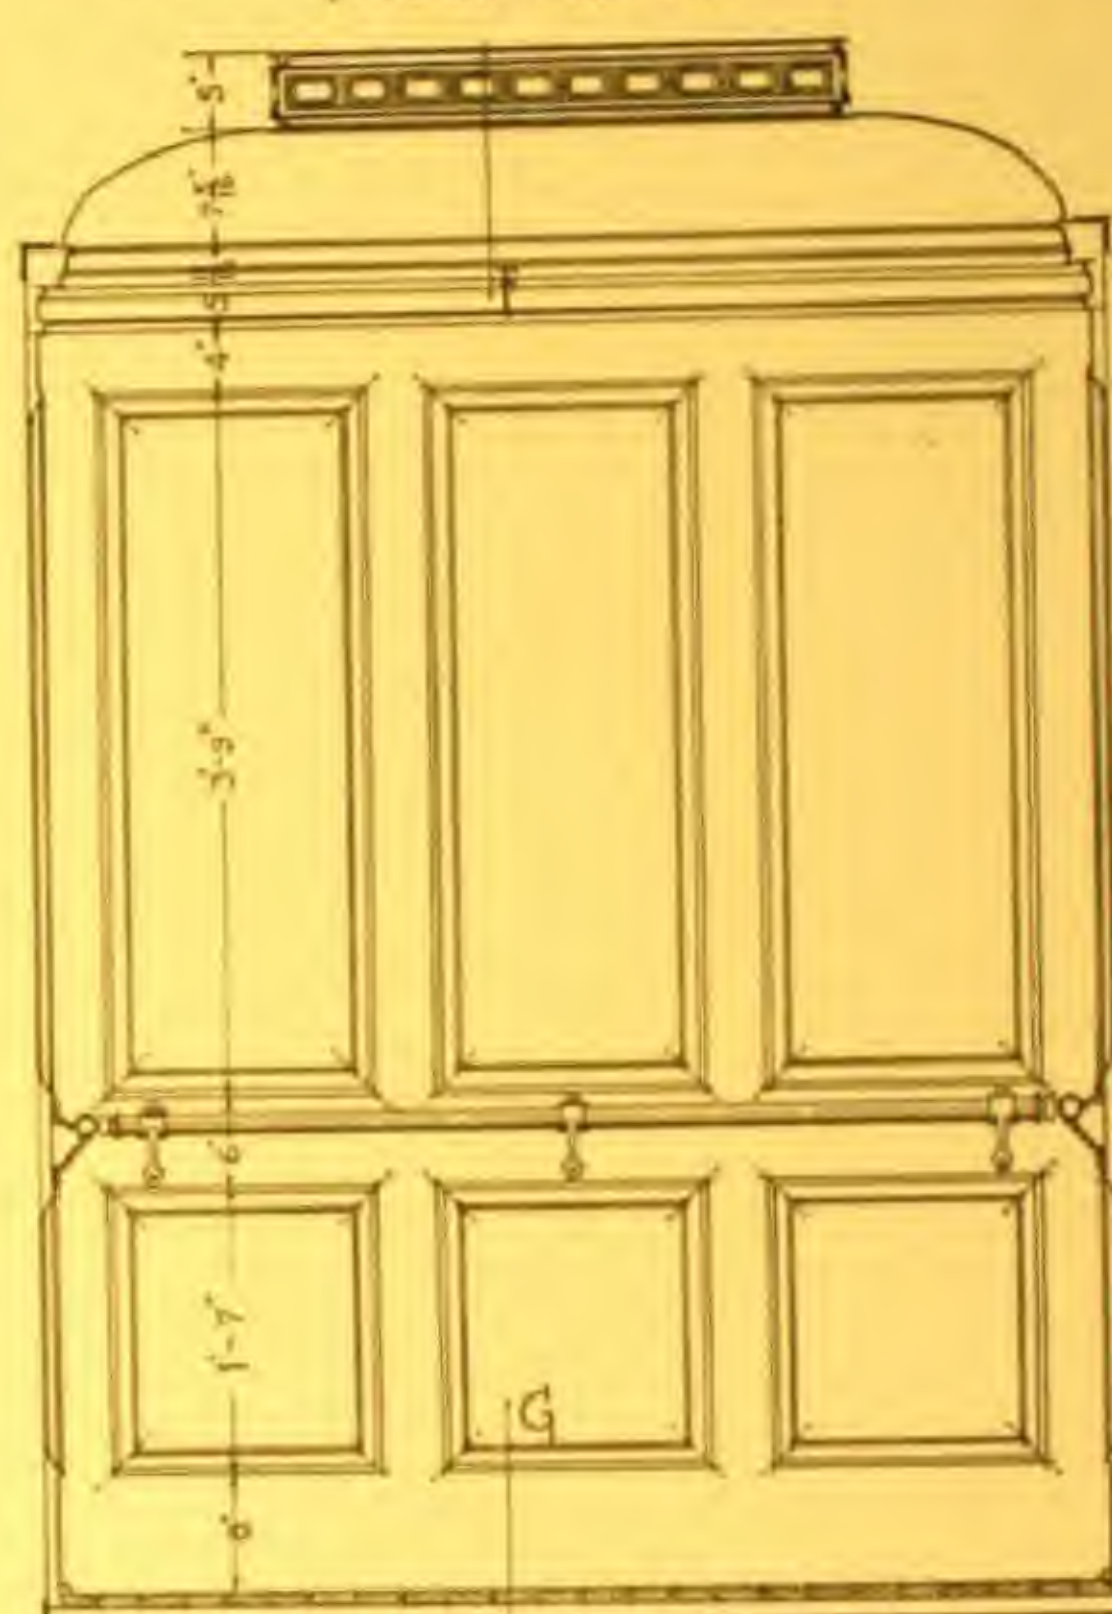


INTERIOR ELEVATION

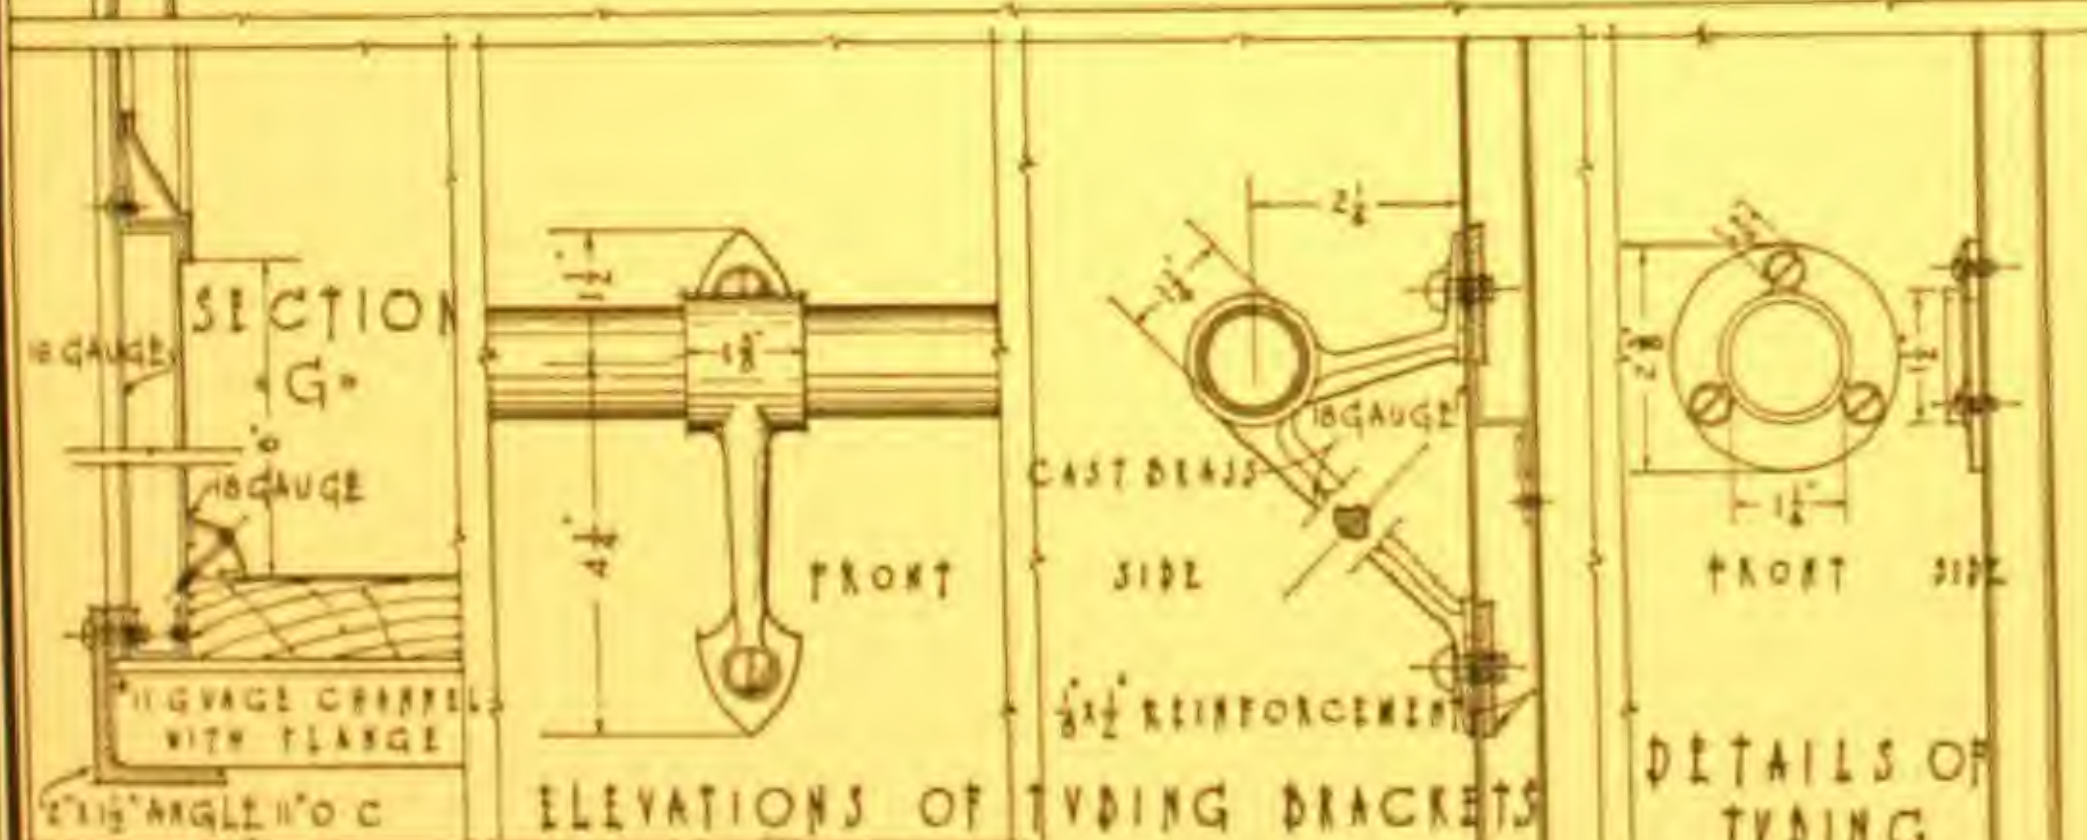


SCALE OF DETAILS
SCALE OF ELEVATIONS

WOOD HOLLOW TILE STEEL PLASTER BRASS FINISH

ARCHITECTURAL SERIES DRAWING NO. 9
STEEL ELEVATOR CAR
DVPONT BUILDING WILMINGTON DELAWARE
MANUFACTURERS CONTRACTING COMPANY WILMINGTON DELAWARE
HOLLOW METAL CONSTRUCTION
DAHLSTROM METALLIC DOOR COMPANY
JAMESTOWN NEW YORK

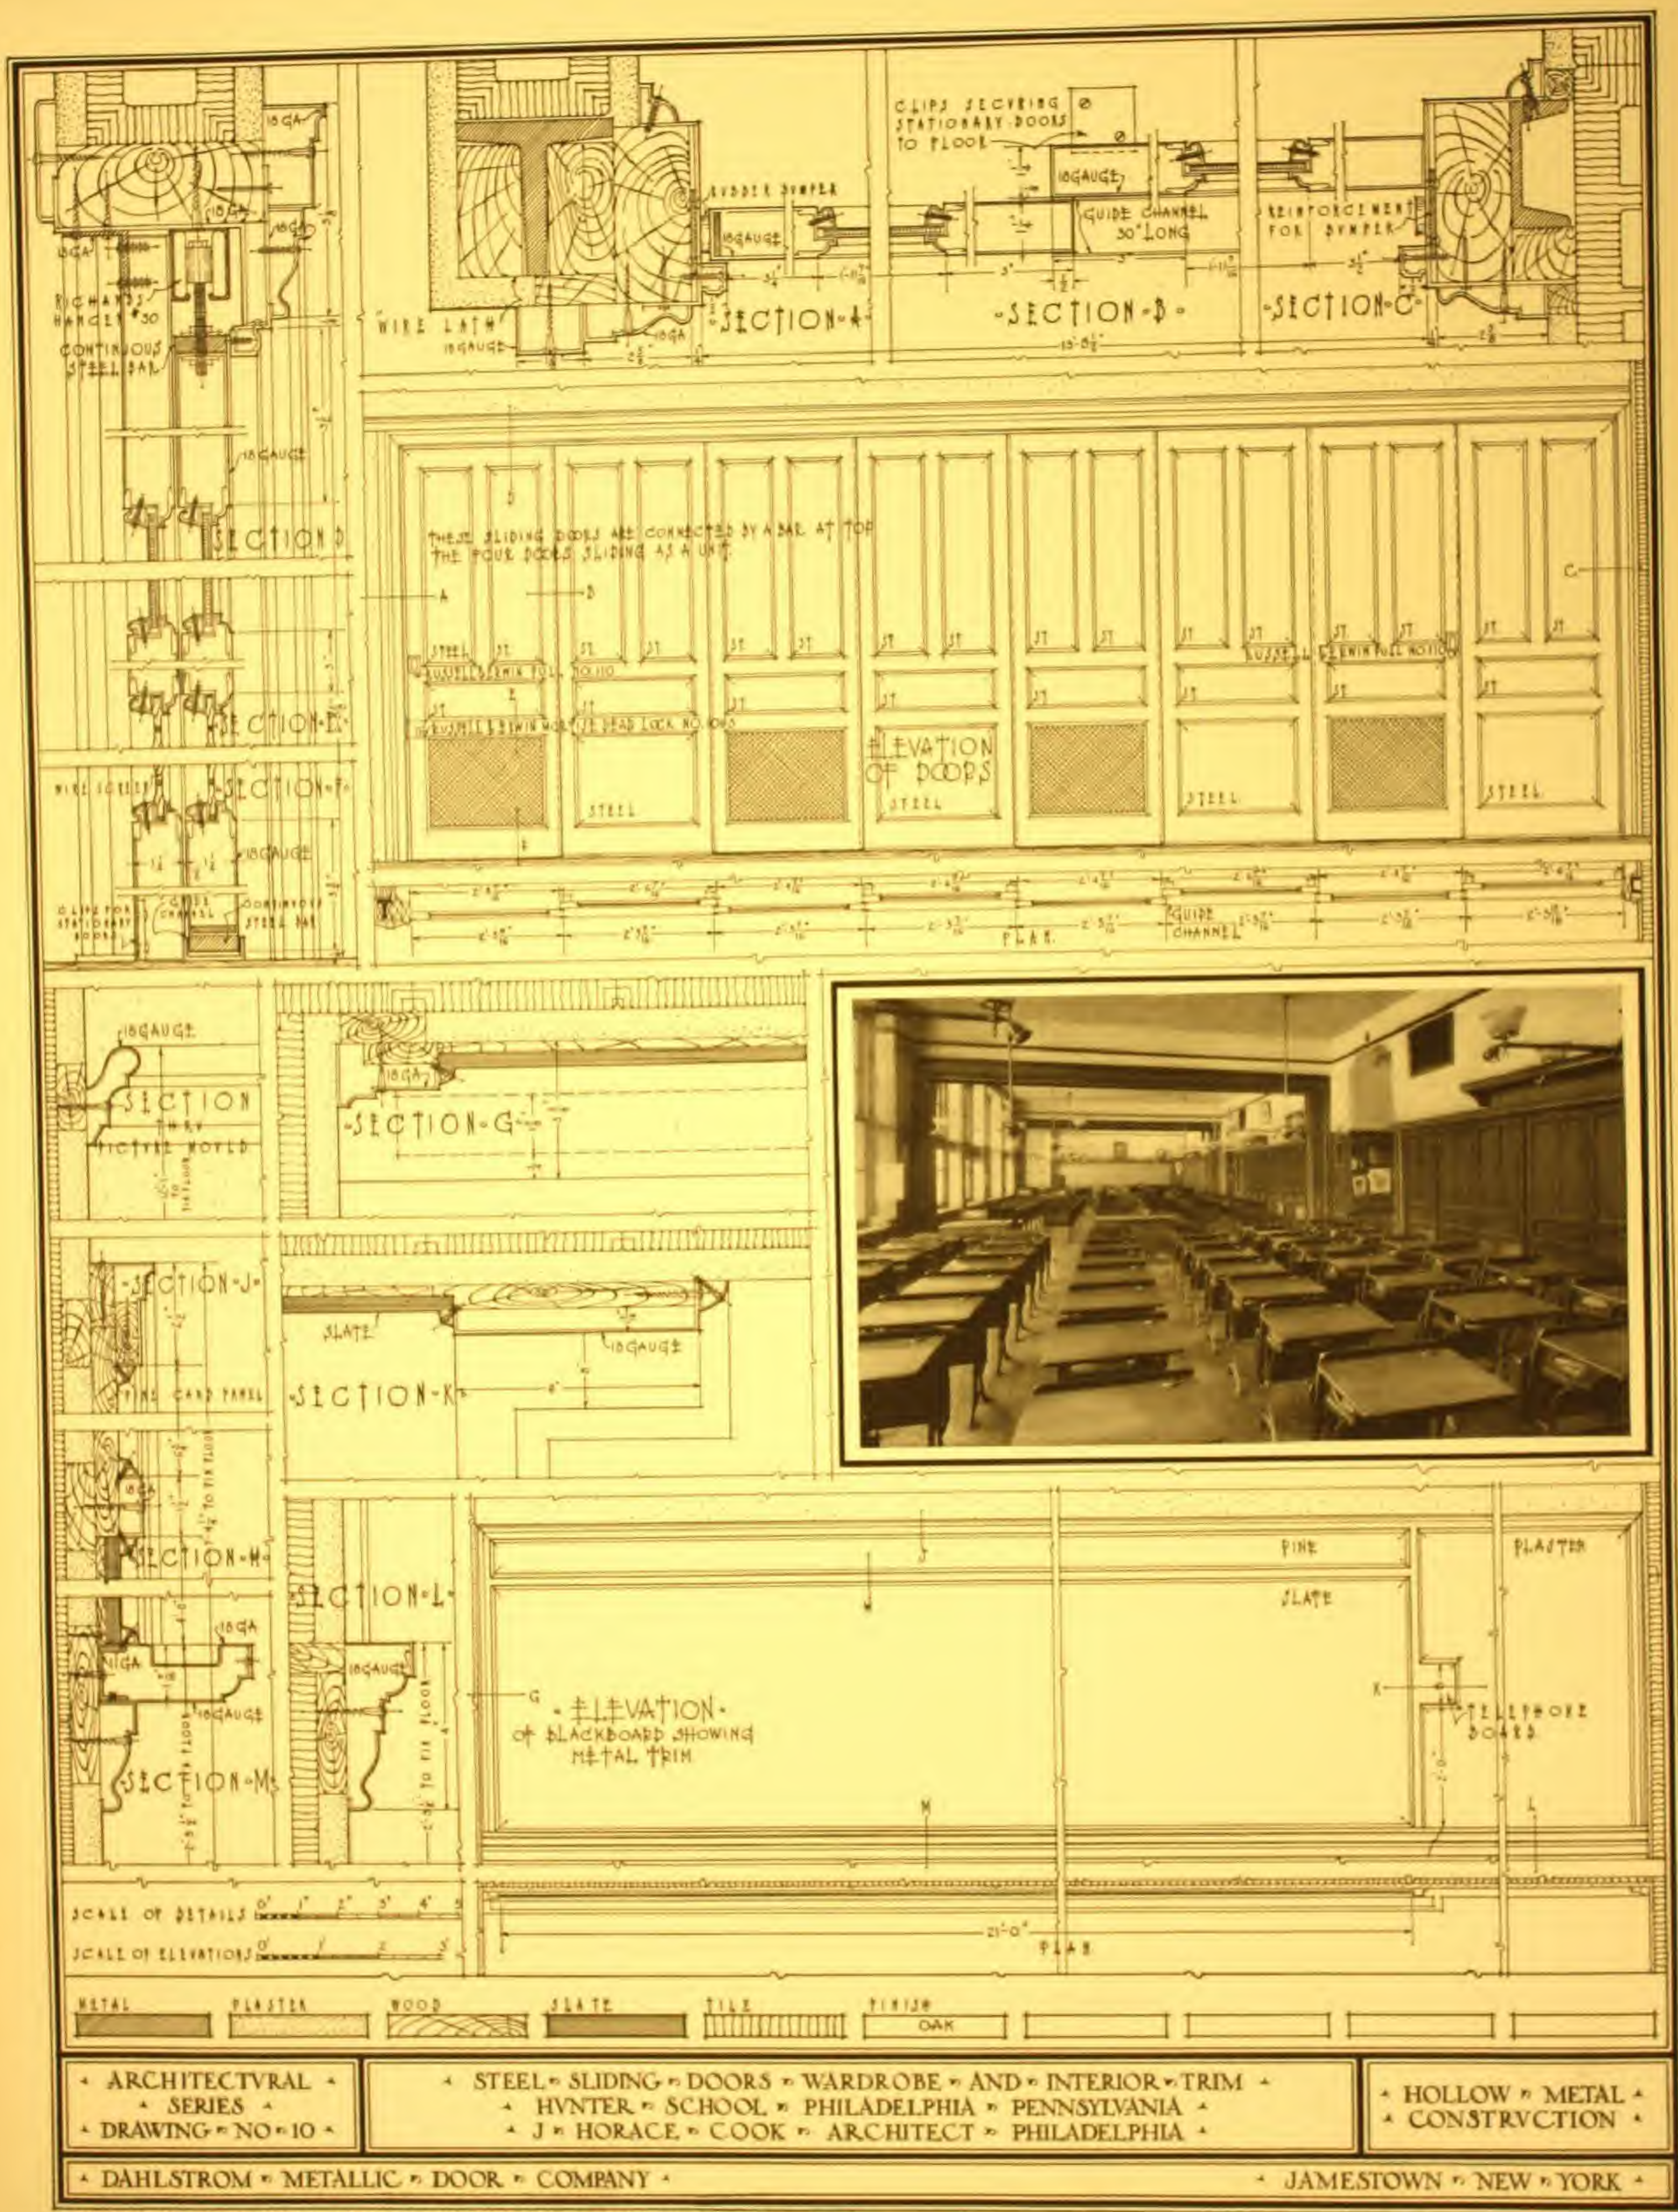

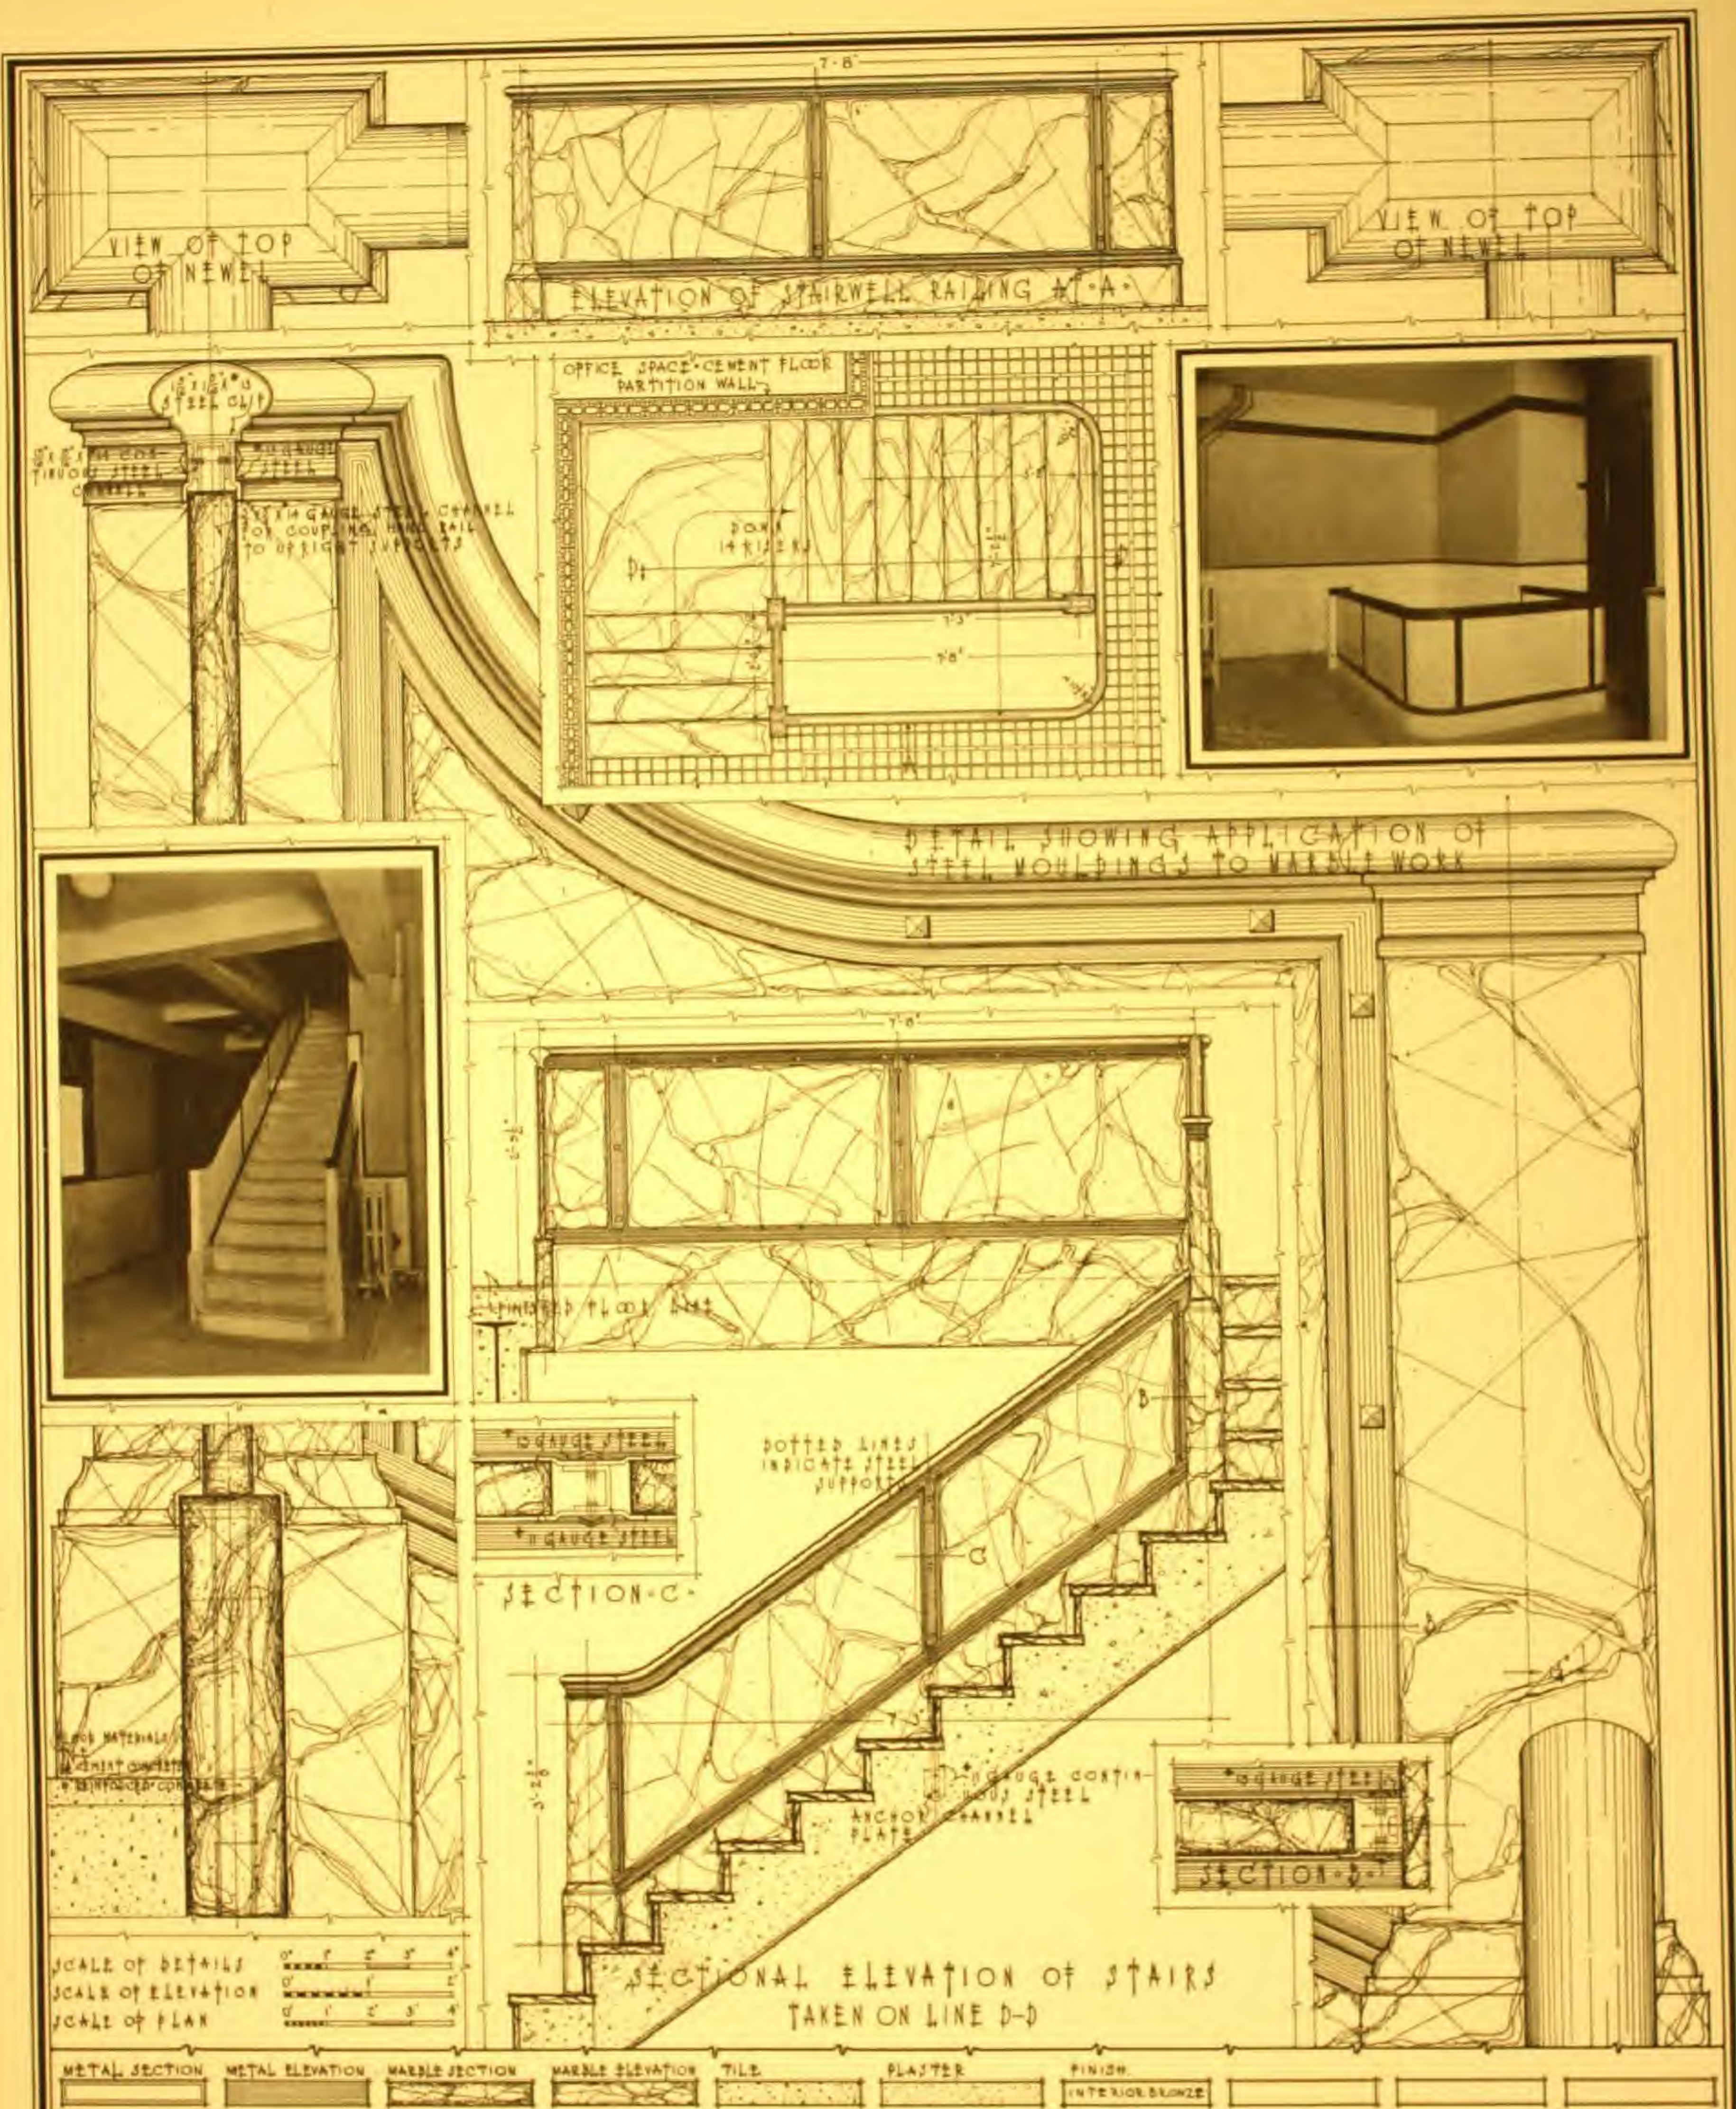


ARCHITECTURAL
SERIES
DRAWING NO. 11

DRAWN BY STEEL MOULDINGS AS APPLIED TO STAIR WORK
AMICABLE LIFE INSURANCE BUILDING WACO TEXAS
SANGVINET AND STAATS ARCHITECTS FORT WORTH TEXAS

HOLLOW METAL
CONSTRUCTION

DAHLSTROM METALLIC DOOR COMPANY

JAMESTOWN NEW YORK

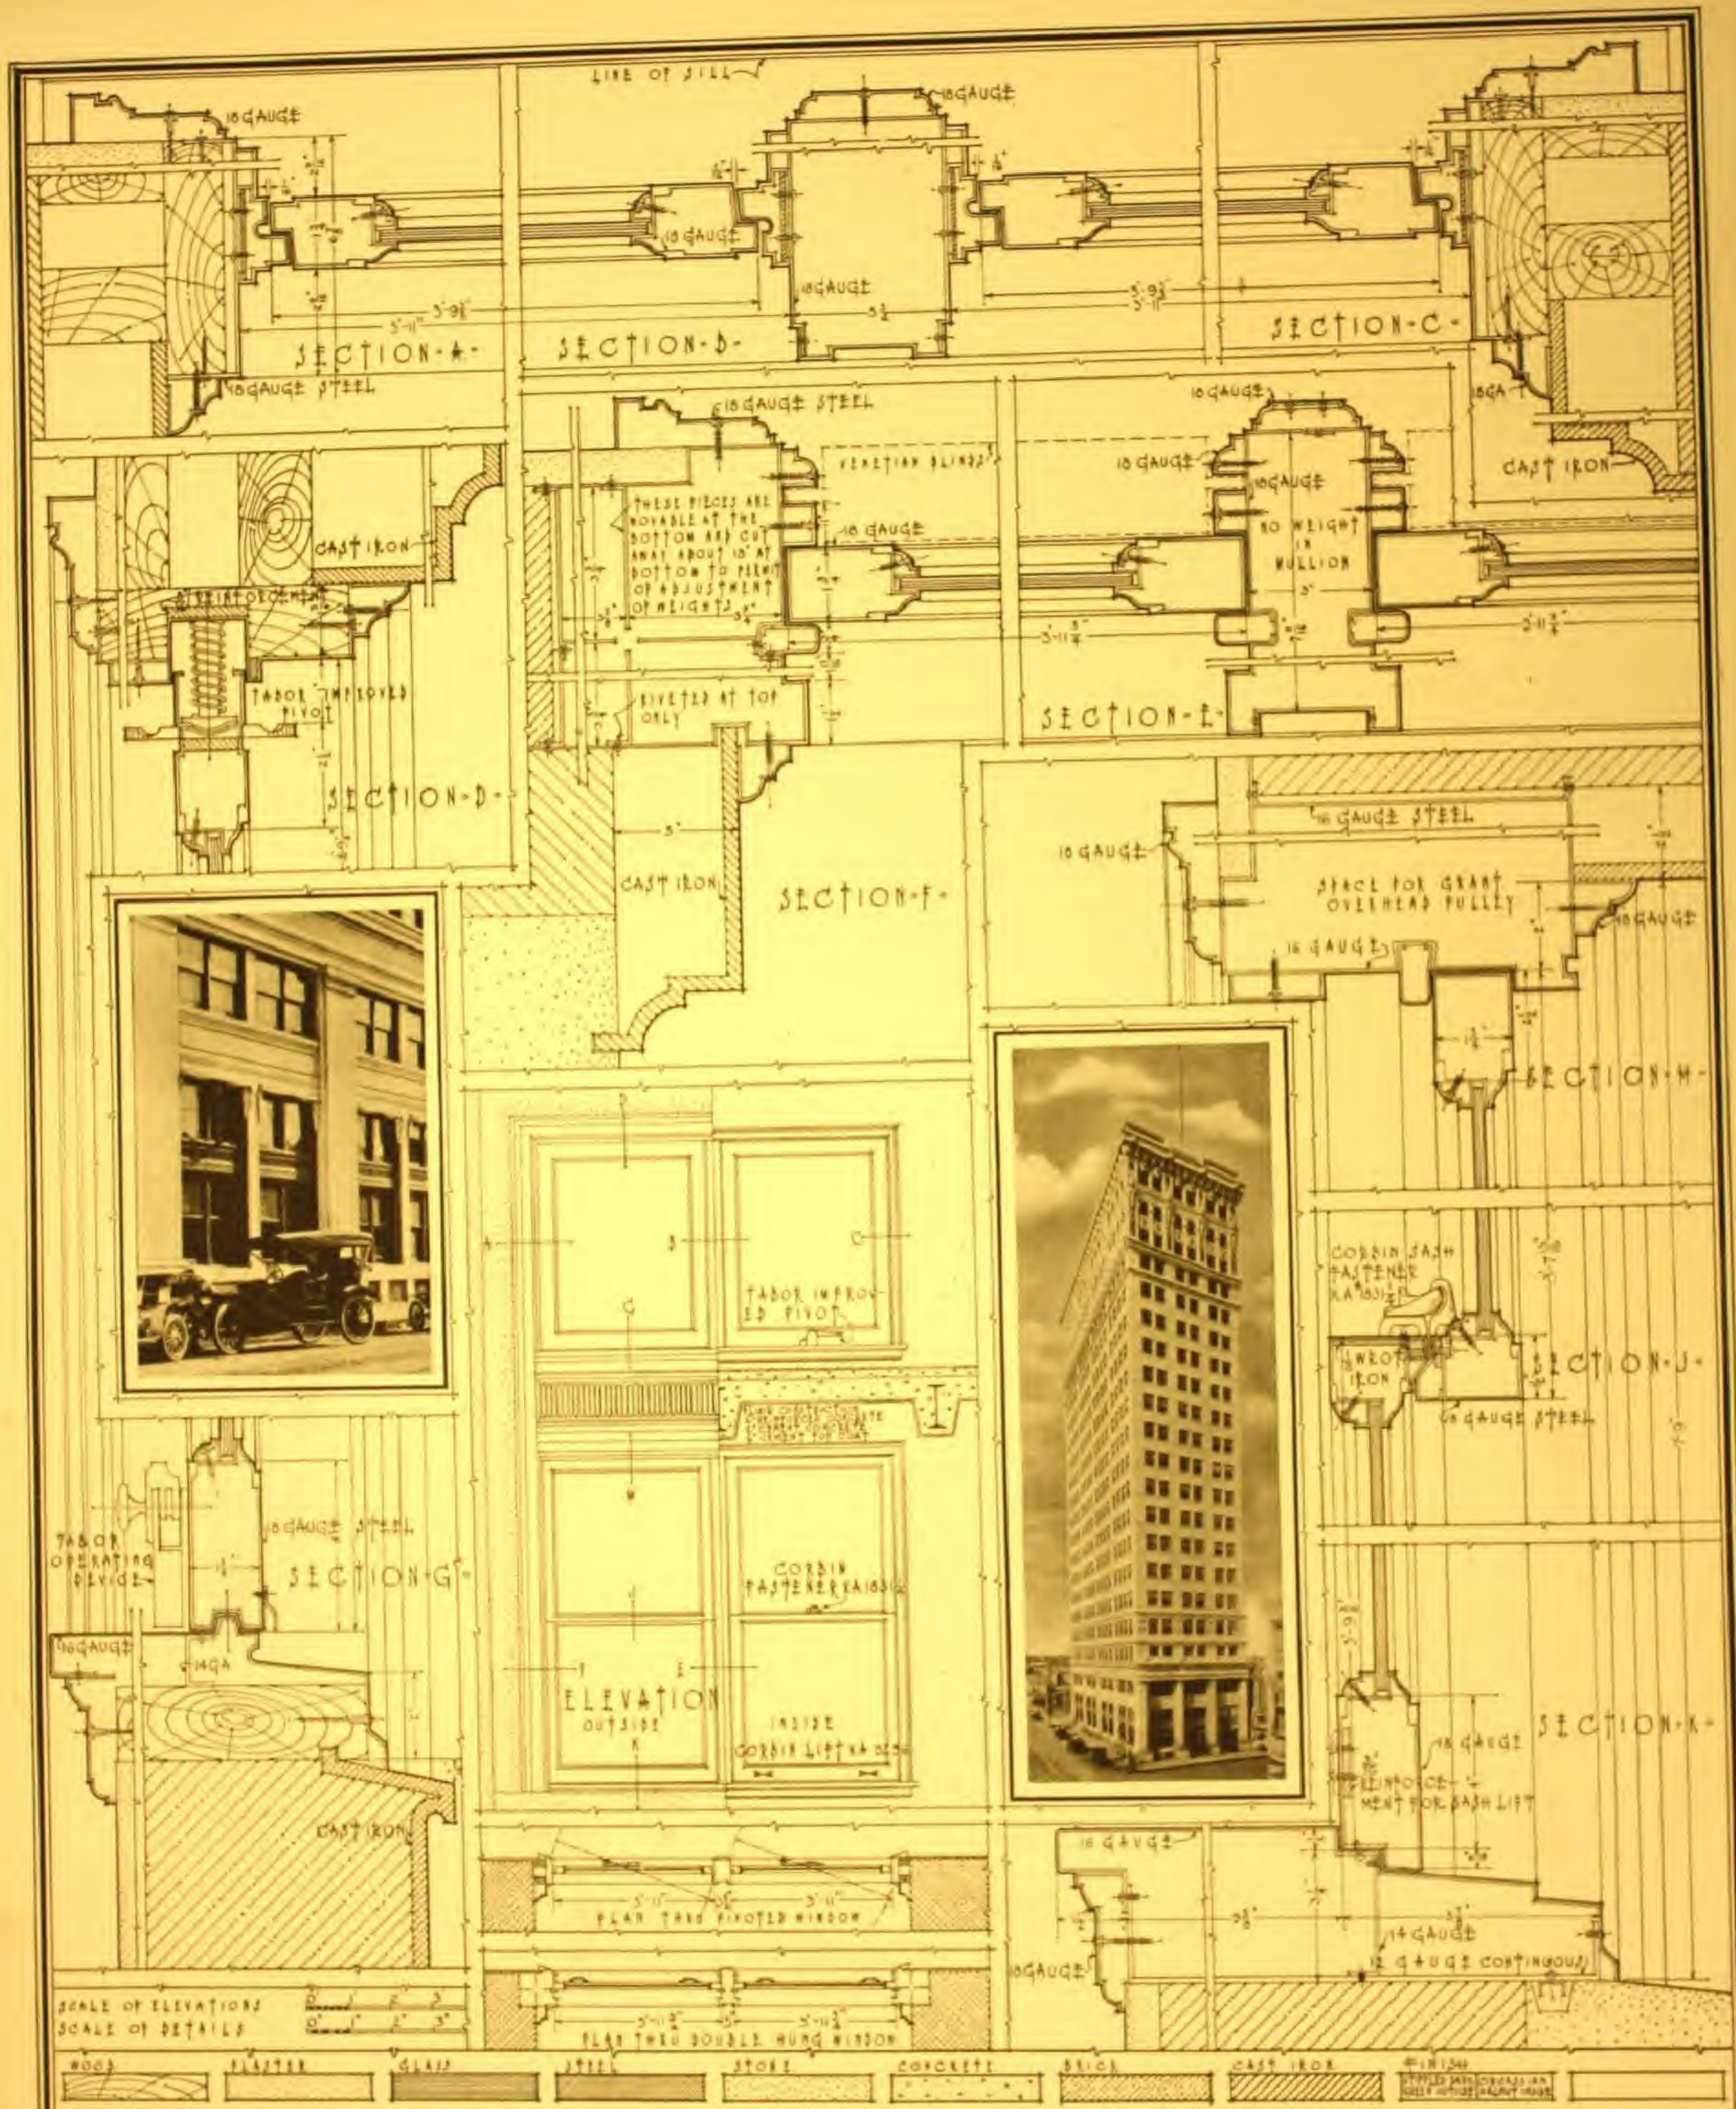


* ARCHITECTURAL *
* SERIES *
* DRAWING NO. 12 *


* DETAILS OF DOUBLE HUNG AND PIVOTED WINDOWS *
* AMICABLE LIFE INSURANCE BUILDING WACO TEXAS *
* SANGVINET AND STAATS ARCHITECTS FORT WORTH TEXAS *

* HOLLOW METAL *
* CONSTRUCTION *

* DAHLSTROM METALLIC DOOR COMPANY *

* JAMESTOWN NEW YORK *

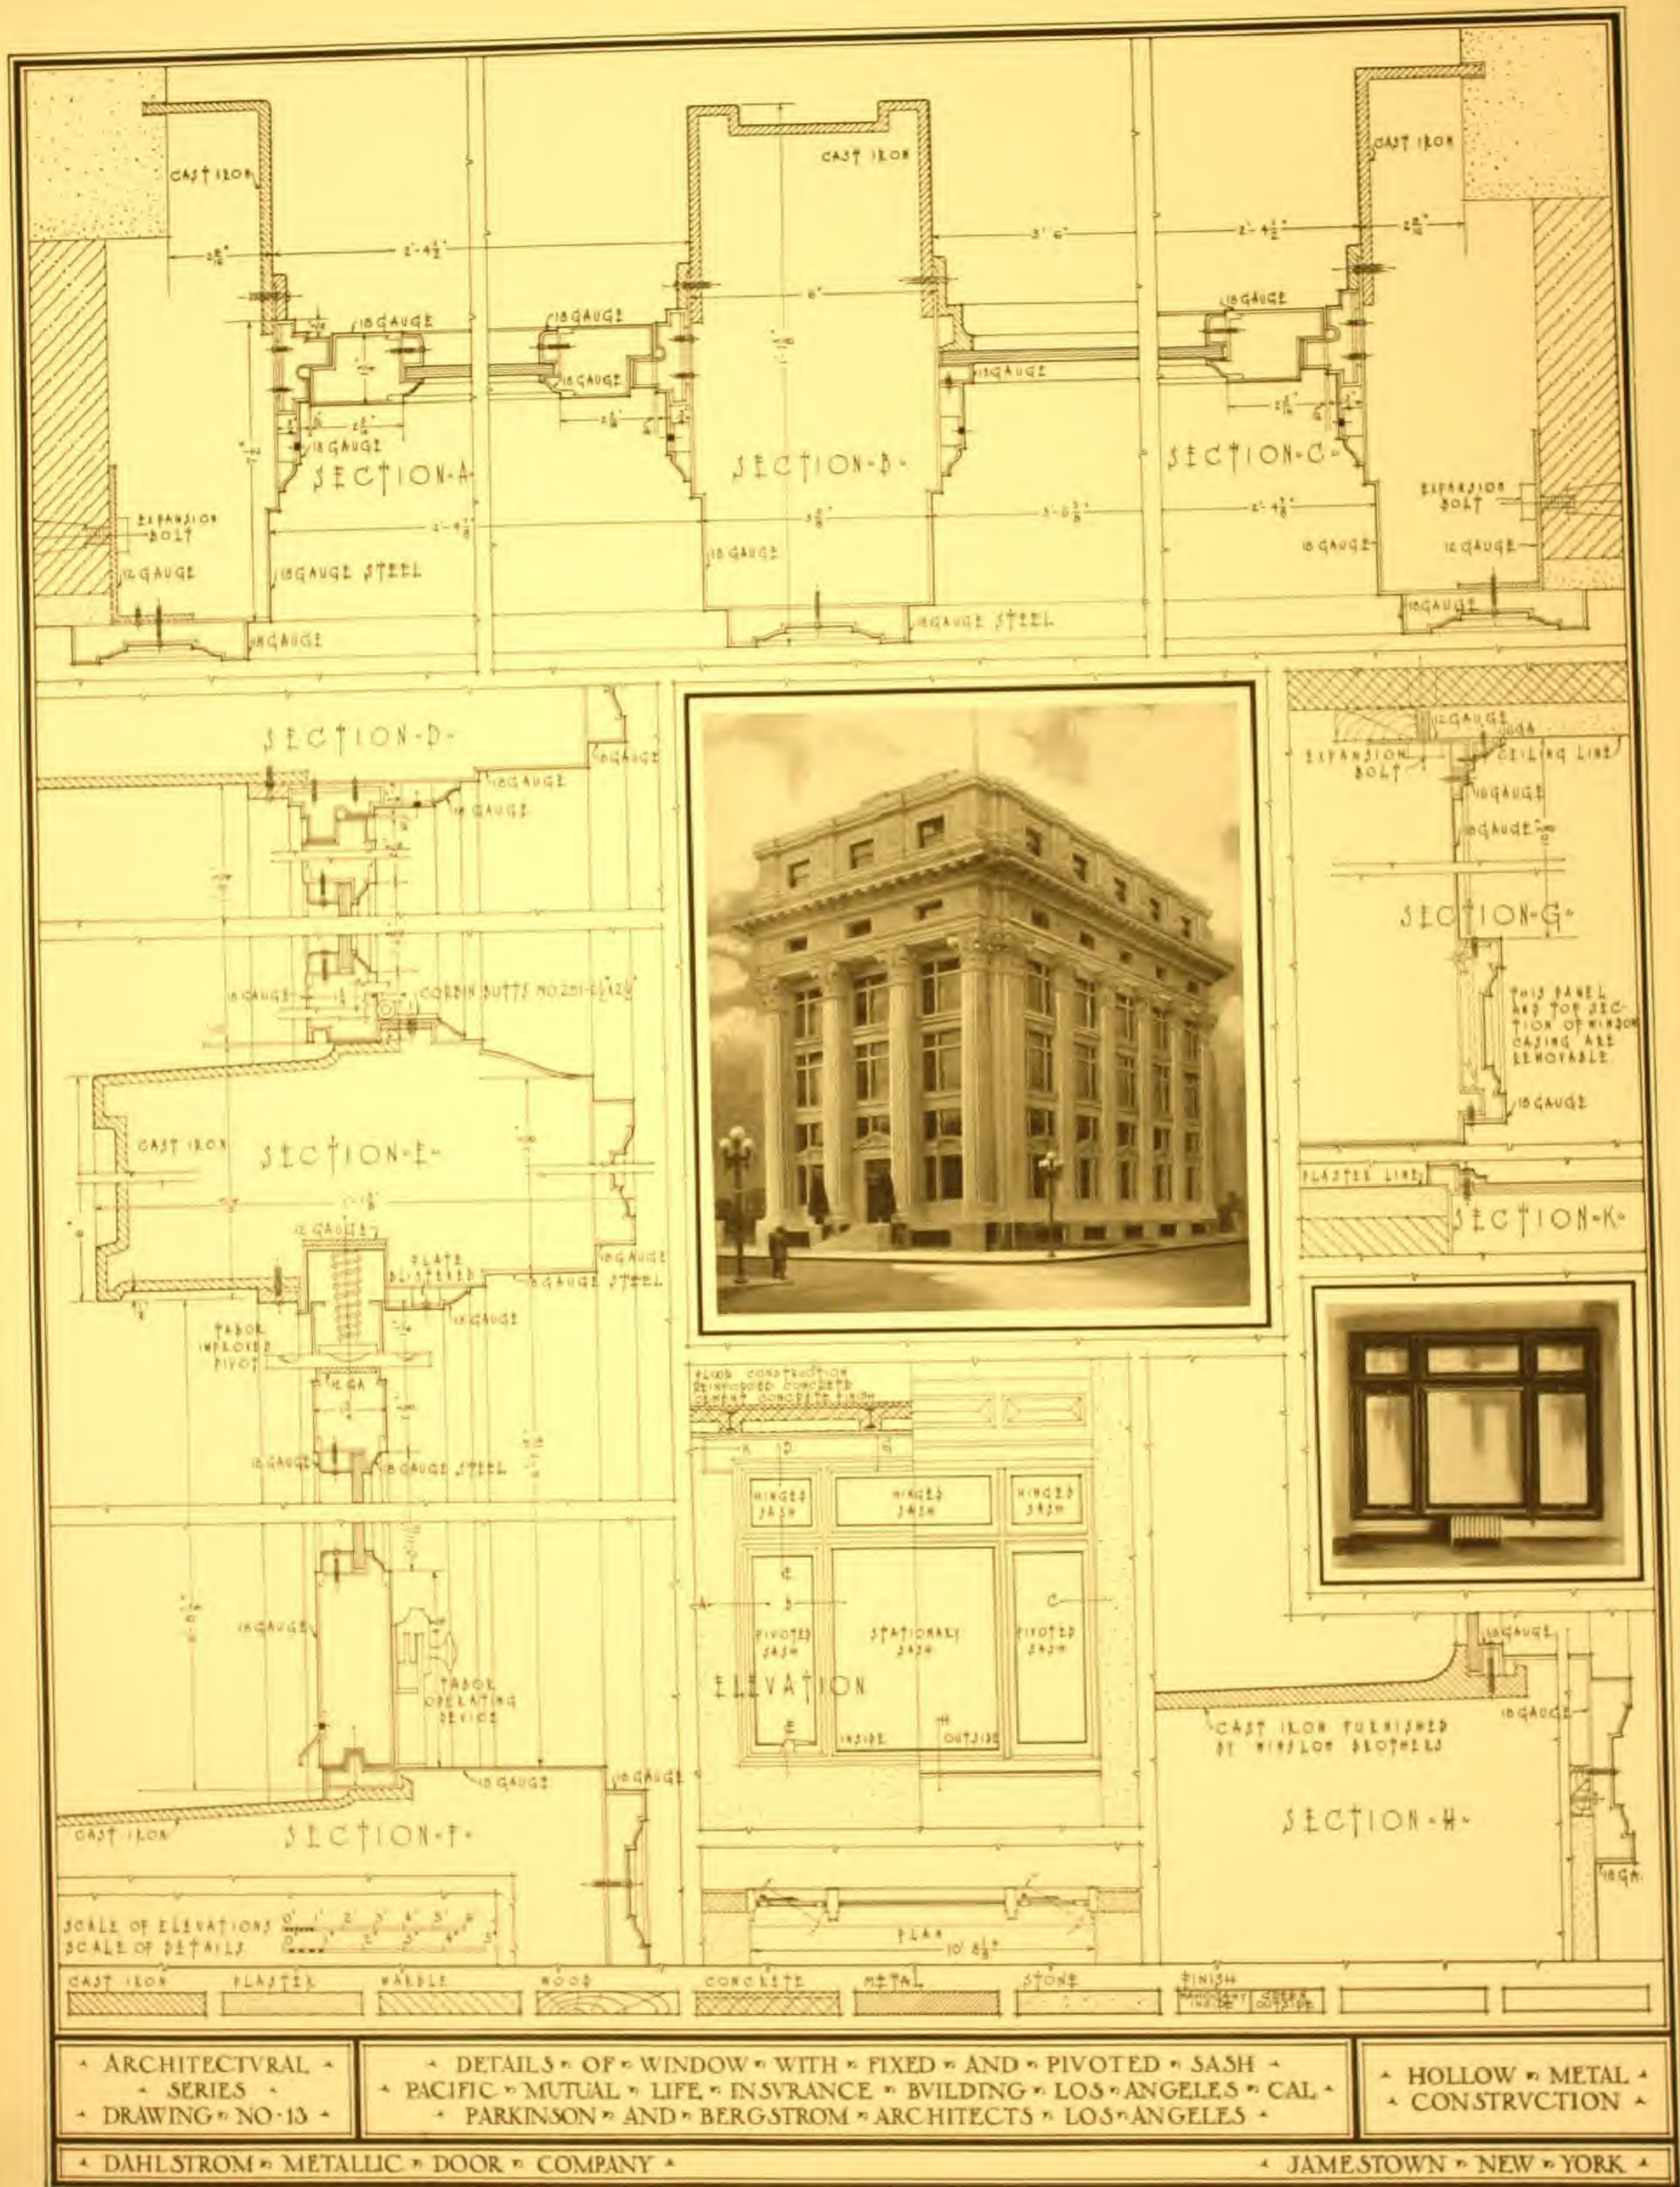

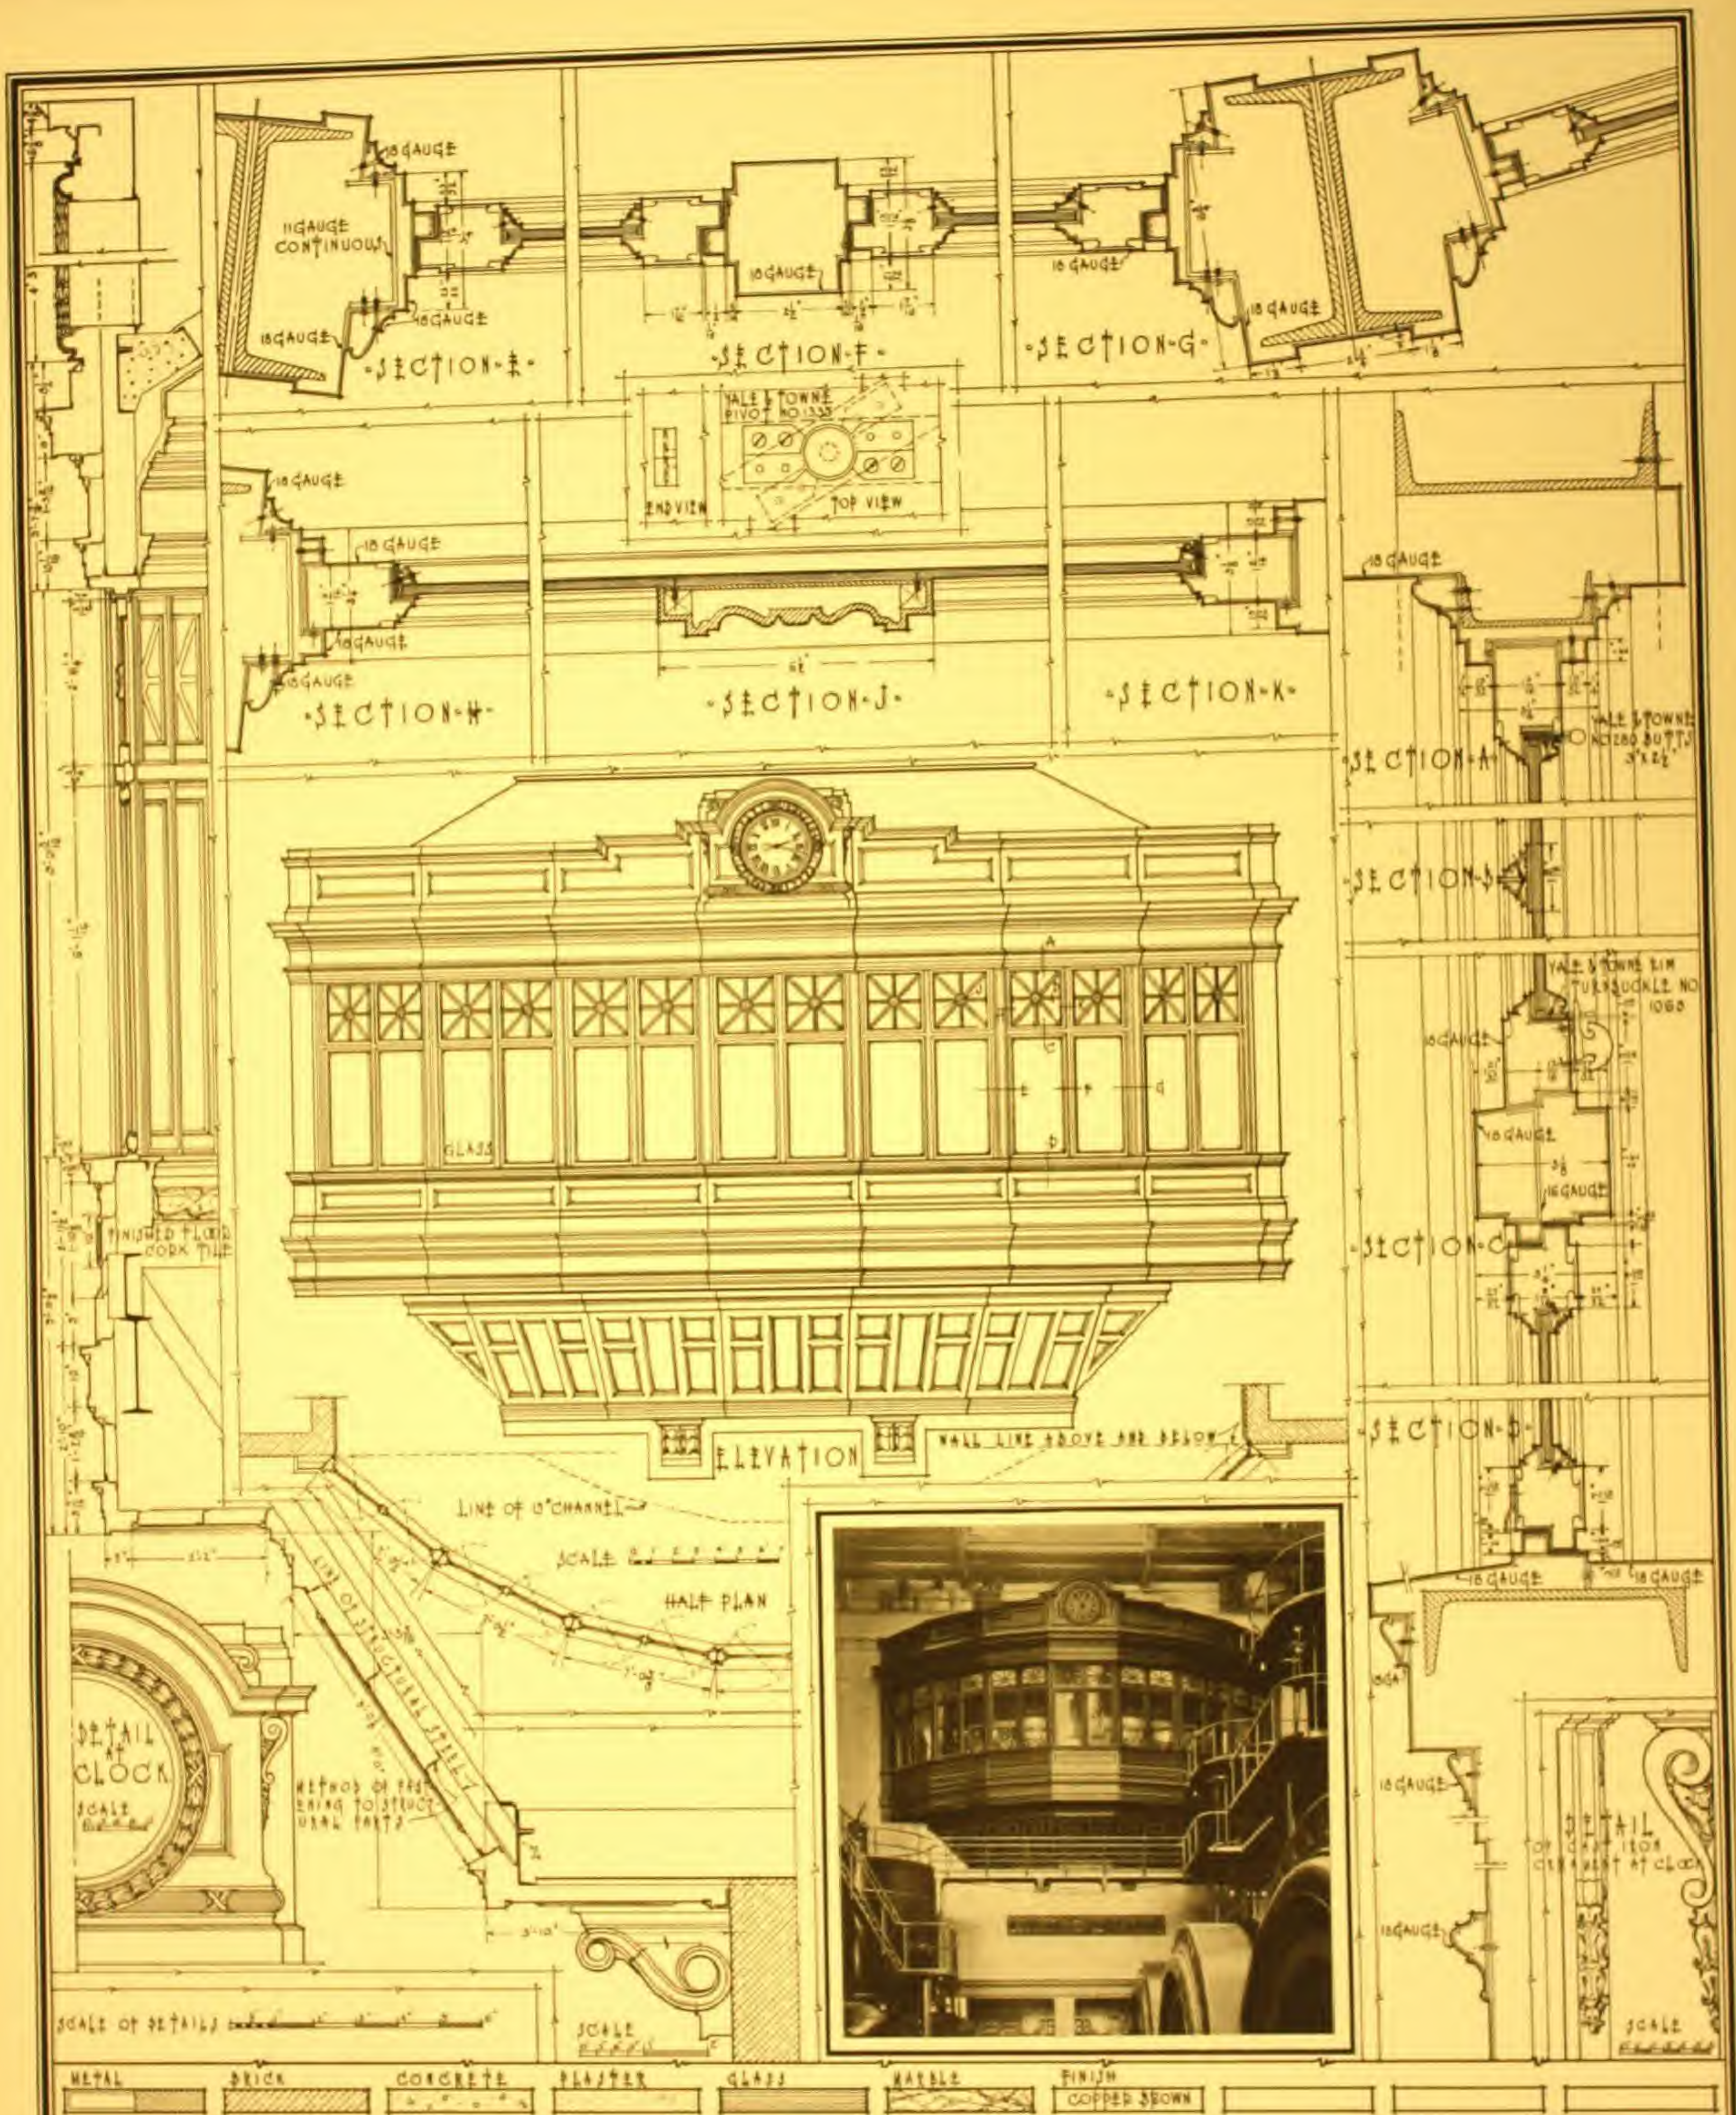

ARCHITECTURAL
SERIES
DRAWING NO. 14

STEEL SEMICIRCULAR BAY IN WATERSIDE STATION NO. 1
NEW YORK EDISON COMPANY NEW YORK CITY
WILLIAM WEISSENBARGER JR. ARCHITECT NEW YORK CITY

HOLLOW METAL
CONSTRUCTION

DAHLSTROM METALLIC DOOR COMPANY


JAMESTOWN NEW YORK










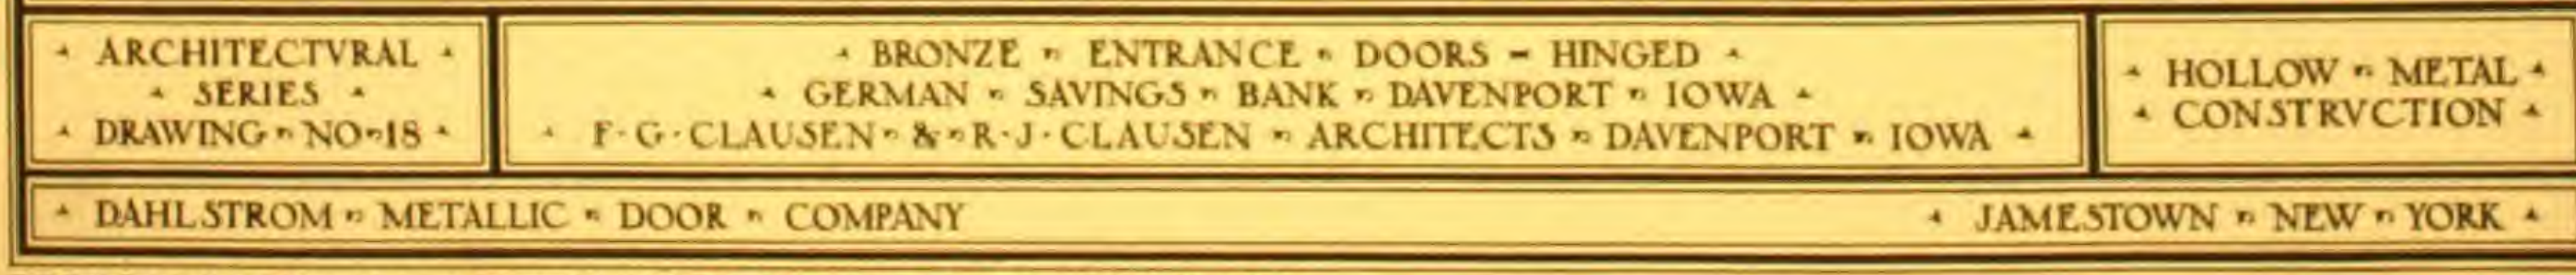



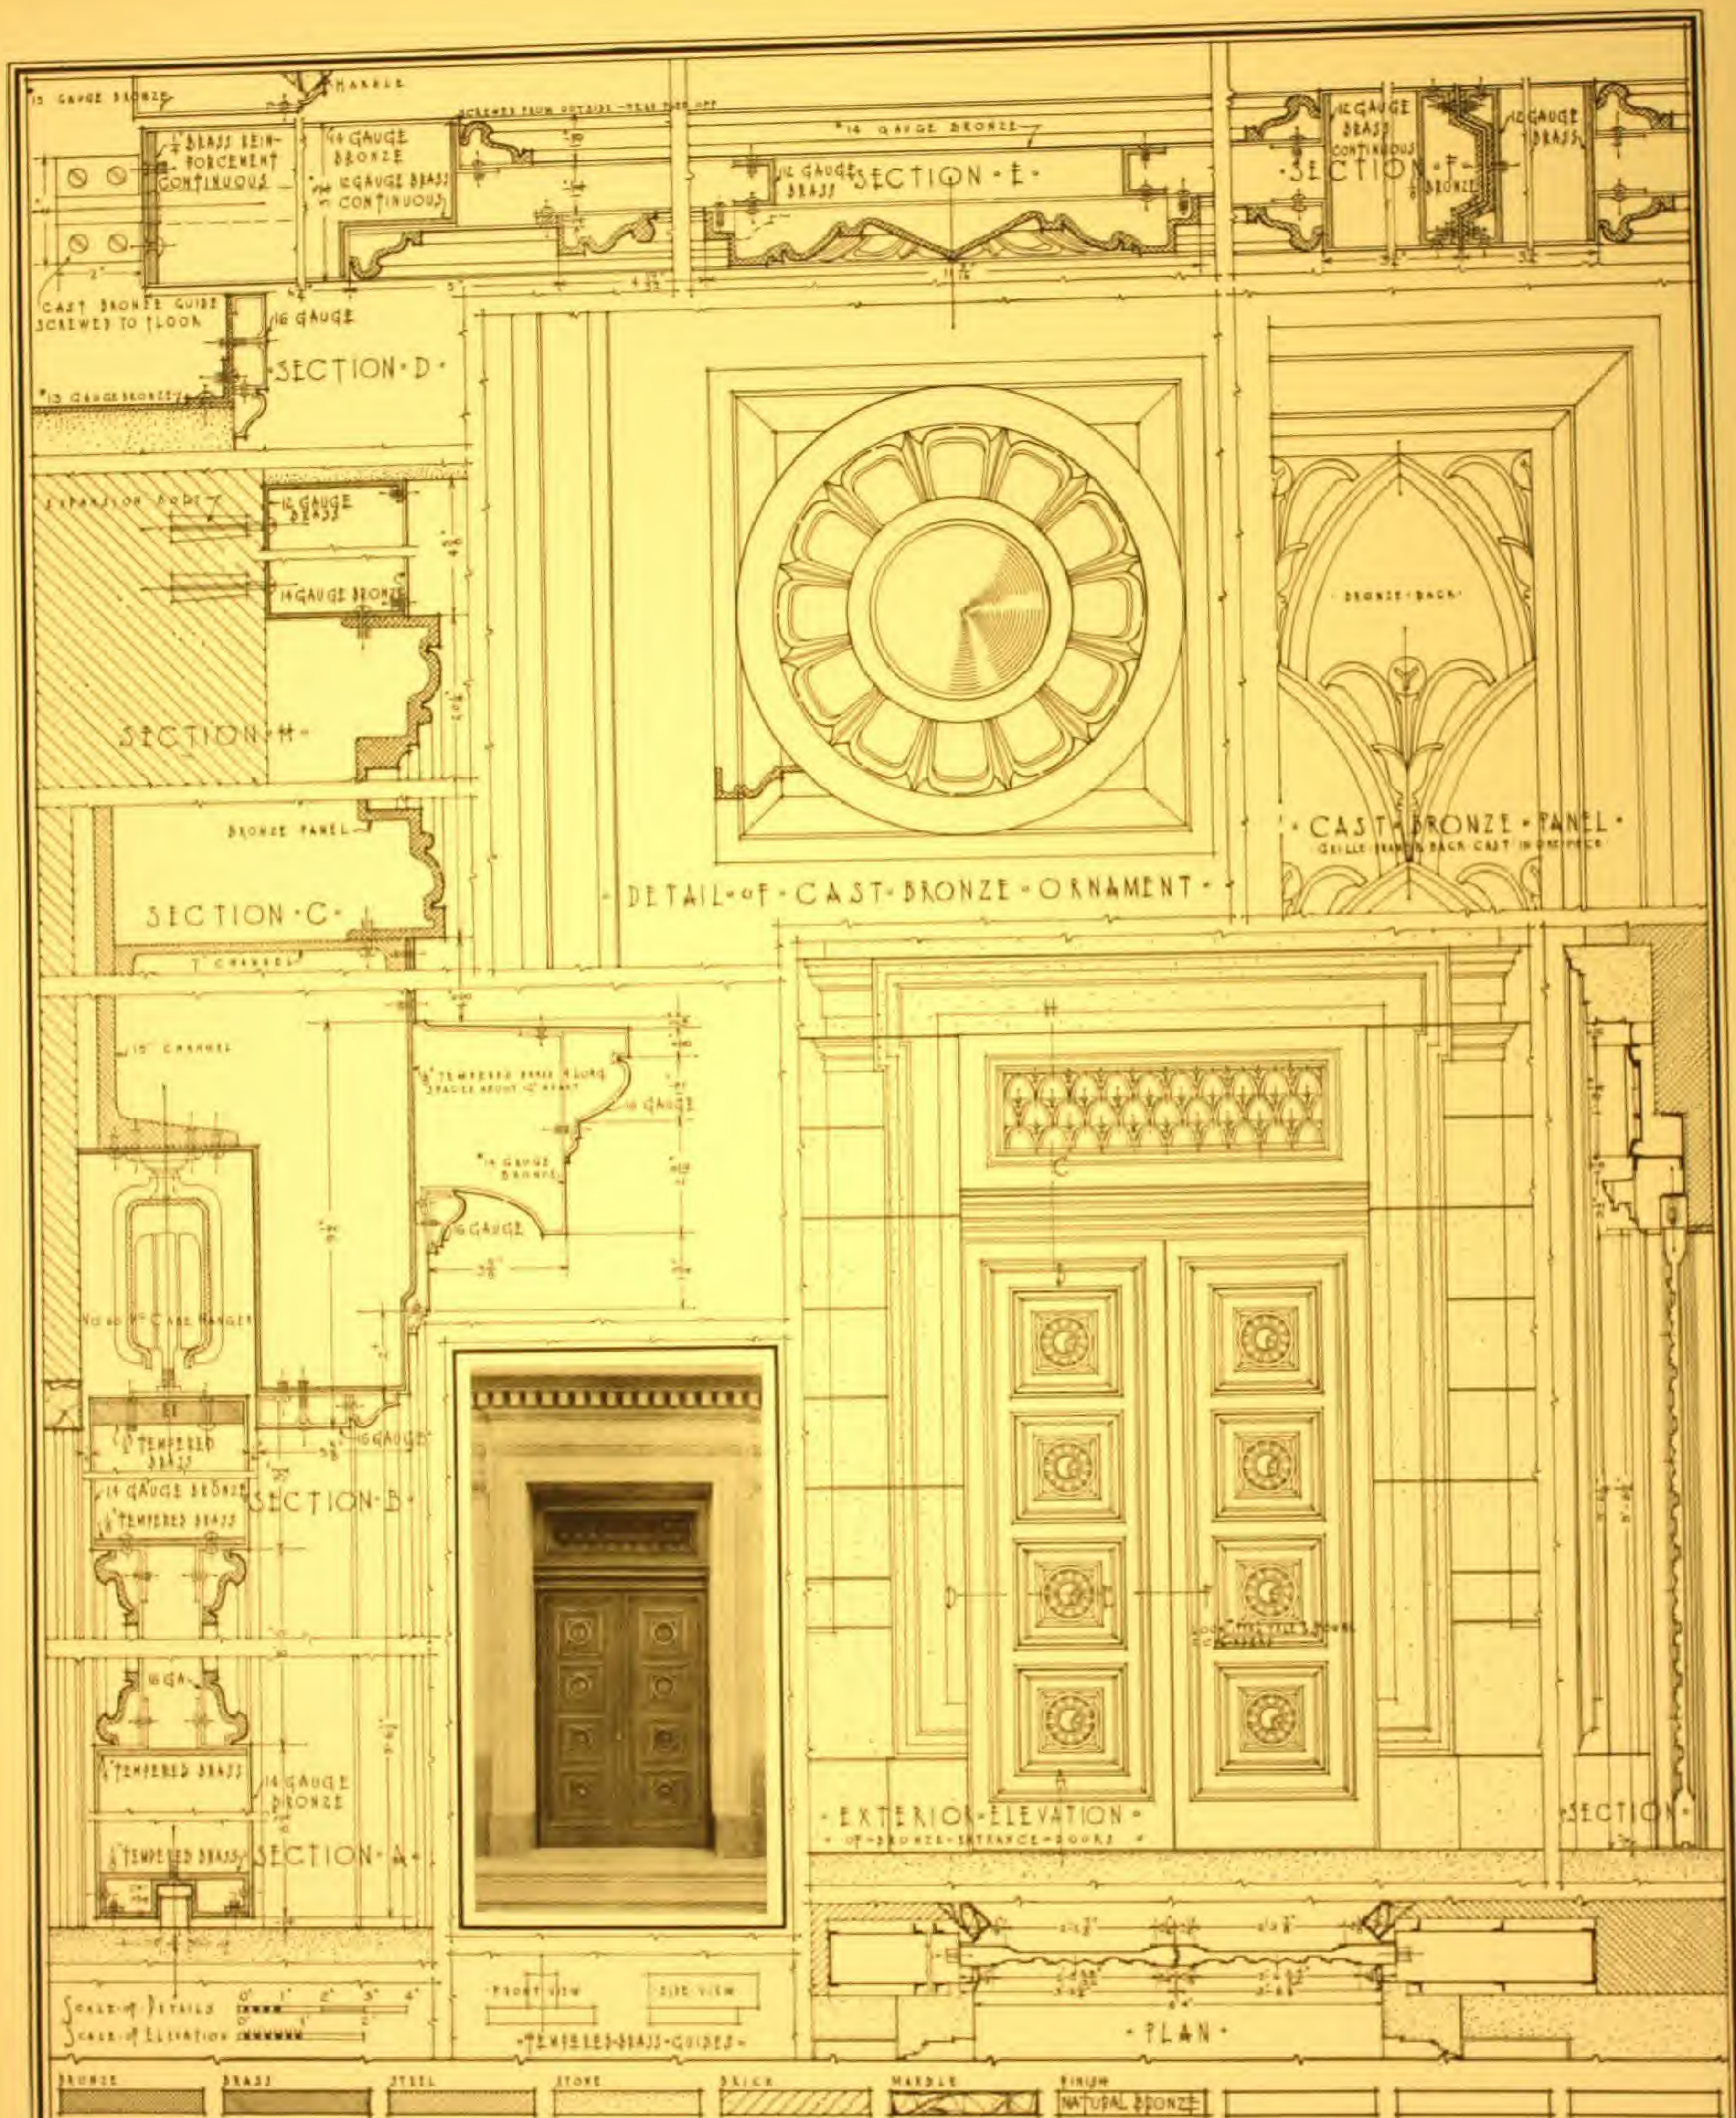


ARCHITECTURAL
SERIES
DRAWING NO 19

BRONZE SLIDING ENTRANCE DOORS
ATLANTIC SAFE DEPOSIT AND TRUST CO ATLANTIC CITY NEW JERSEY
SEYMOUR AND PAUL A DAVIS ARCHITECTS PHILADELPHIA

HOLLOW METAL
CONSTRUCTION

DAHLSTROM METALLIC DOOR COMPANY

JAMESTOWN NEW YORK

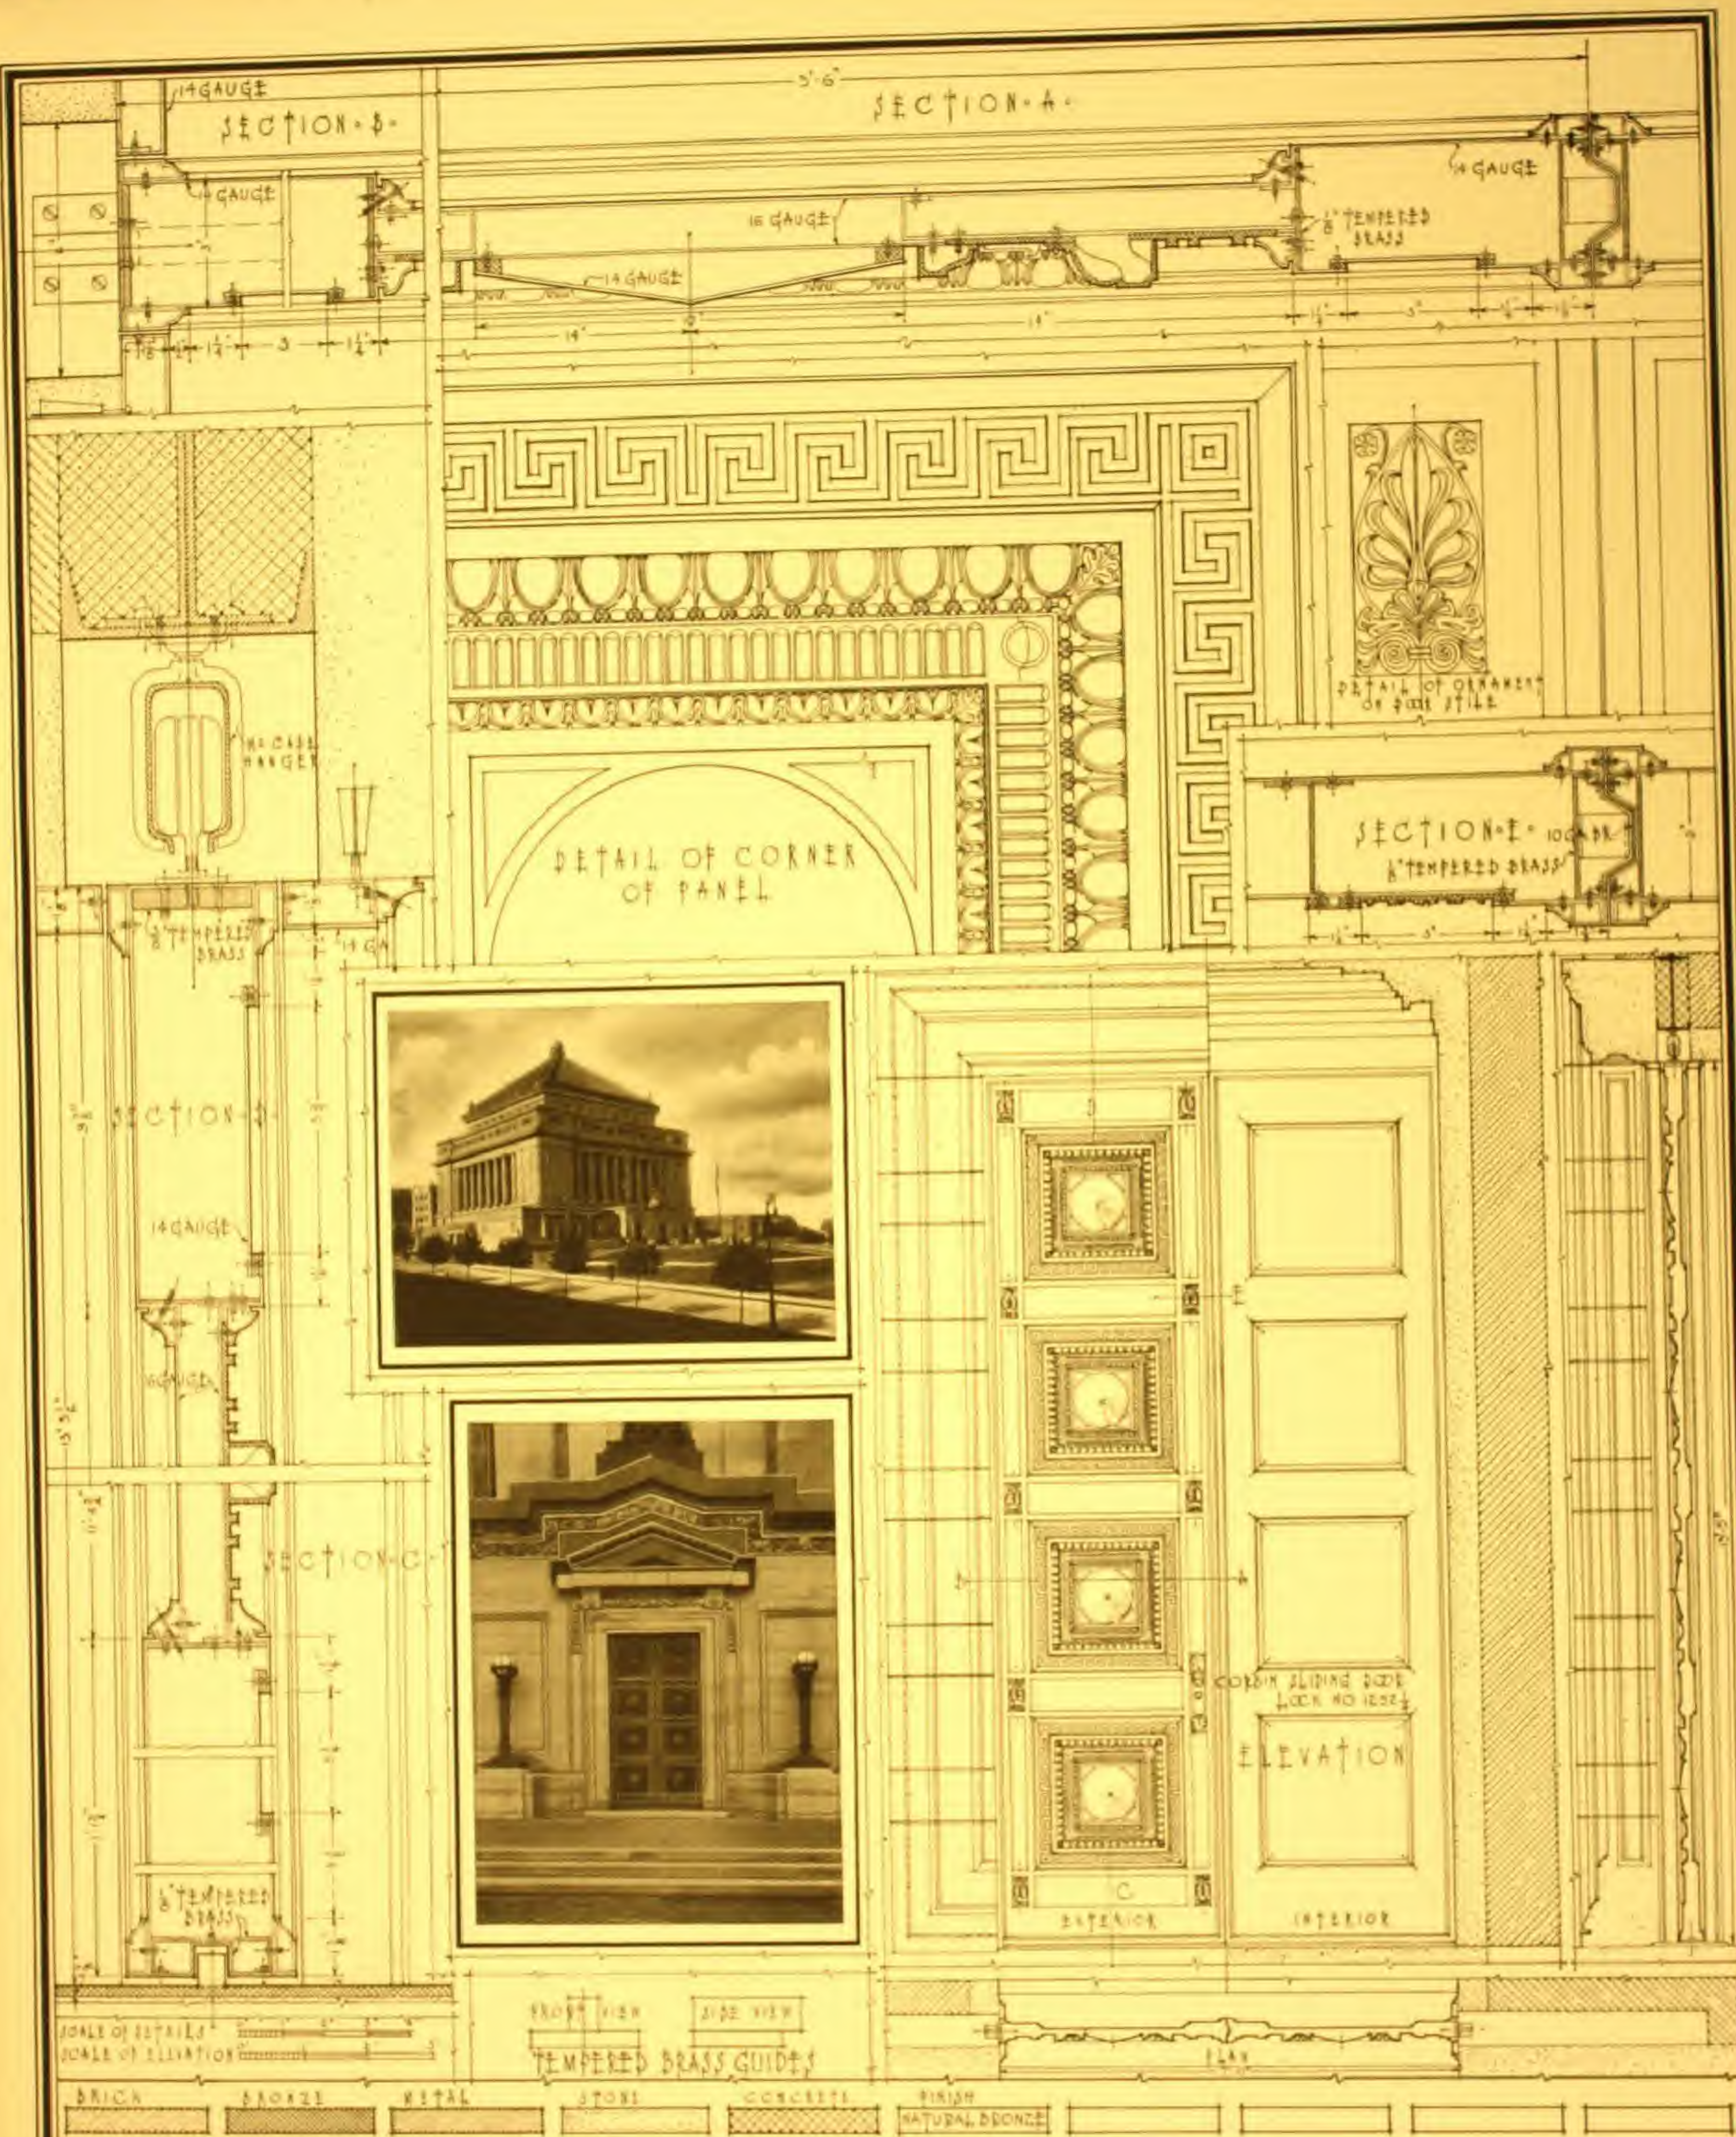

ARCHITECTURAL
SERIES
DRAWING NO. 20

BRONZE SLIDING ENTRANCE DOORS
SOLDIERS MEMORIAL PITTSBURGH PENNSYLVANIA
PALMER HORNBOSTEL AND JONES ARCHITECTS NEW YORK CITY

HOLLOW METAL
CONSTRUCTION

DAHLSTROM METALLIC DOOR COMPANY

JAMESTOWN NEW YORK



Architectural drawings of door and railing details. Includes sections A through U, showing various components like steel channels, castings, and fastenings. Labels include "RAILING WITH COUNTER TOP", "RAILING WITHOUT COUNTER TOP", "DETAIL AT X", "DETAIL AT Y", and "PLAN OF ABOVE".

Architectural drawings of door and railing details. Includes sections R through U, showing various components like structural channels, glass casing, and fastenings. Labels include "TOILET ROOM CORRIDOR SIDE", "SECTION", and "PLAN".

STEEL BRONZE PLASTER WOOD HOLLOW TILE GLASS LINOLEUM BRICK CONCRETE


ARCHITECTURAL - SERIES - DRAWING NO. 22 -


STEEL RAILING - LOUVRE - DOOR - SHOWING CONCEALED FASTENINGS - CONSOLIDATED GAS BUILDING NEW YORK CITY - H. J. HARDENBERGH ARCHITECT NEW YORK CITY

HOLLOW METAL CONSTRUCTION

DAHLSTROM METALLIC DOOR COMPANY

JAMESTOWN NEW YORK

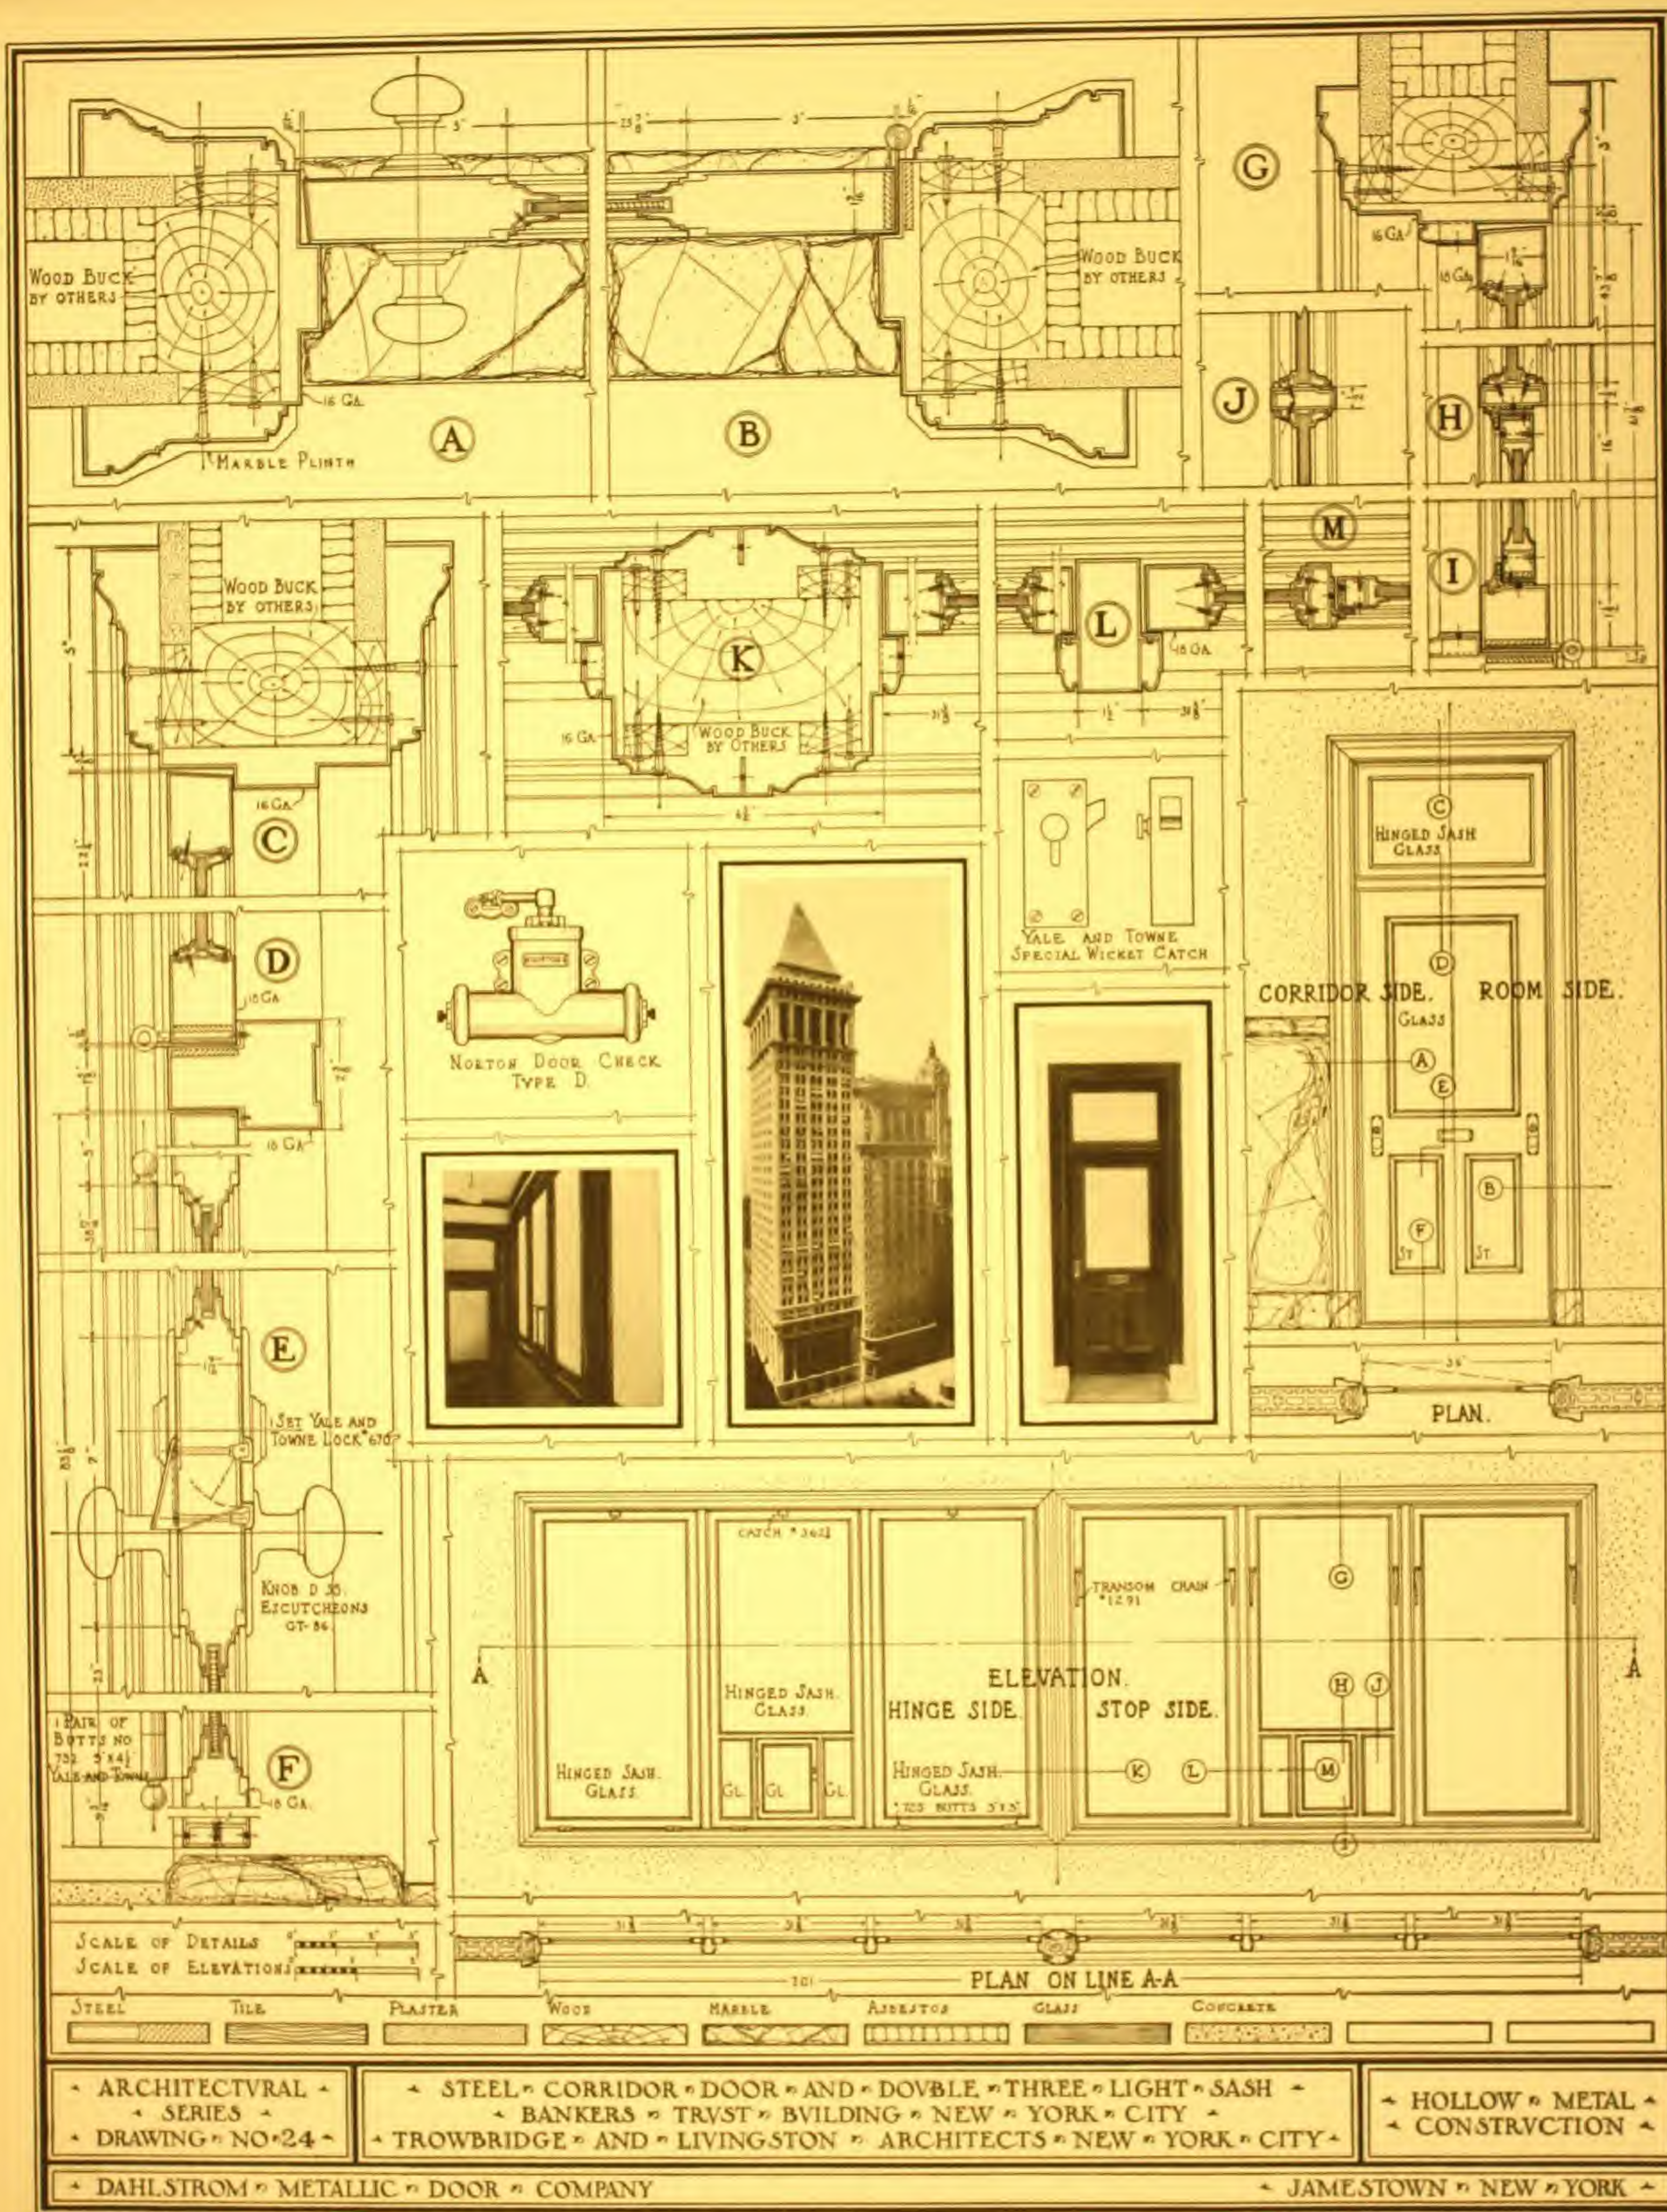

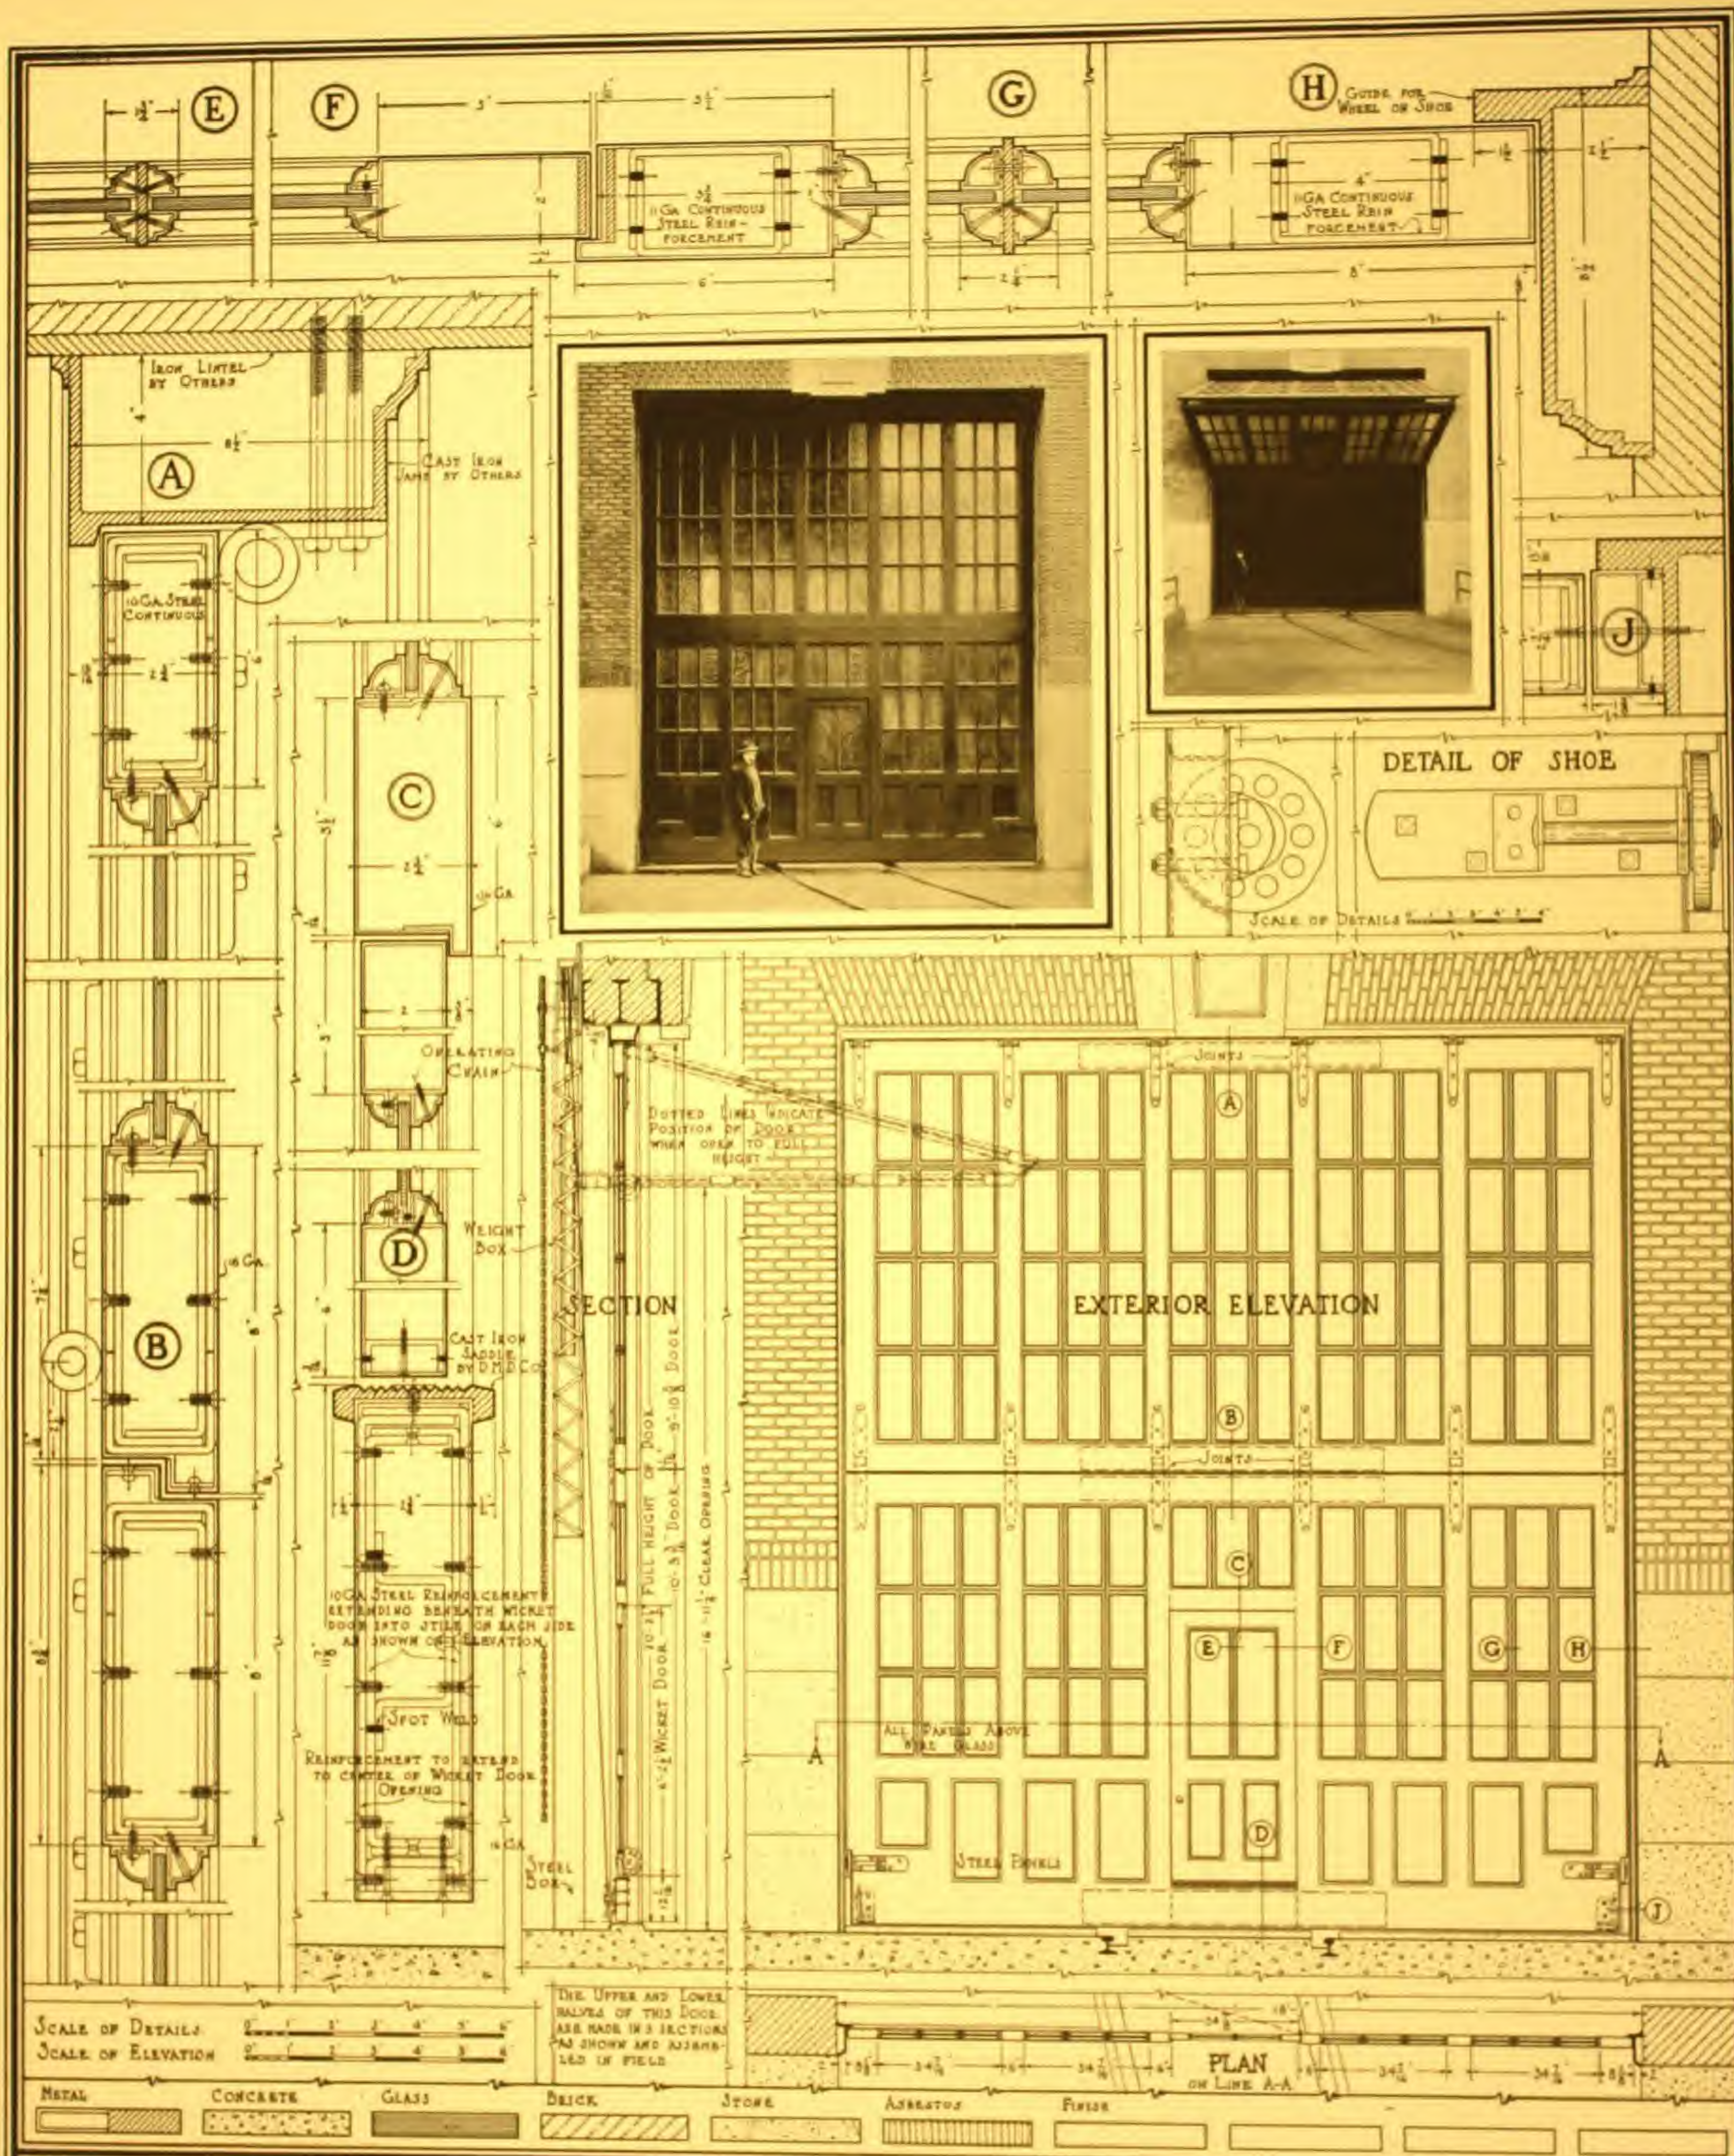


ARCHITECTURAL
SERIES
DRAWING NO. 23

VERTICALLY FOLDING STEEL DOOR IN 201ST STREET STATION
NEW YORK EDISON COMPANY NEW YORK CITY
WILLIAM WEISSENBERGER JR. ARCHITECT NEW YORK CITY

HOLLOW METAL
CONSTRUCTION

DAHLSTROM METALLIC DOOR COMPANY

JAMESTOWN NEW YORK

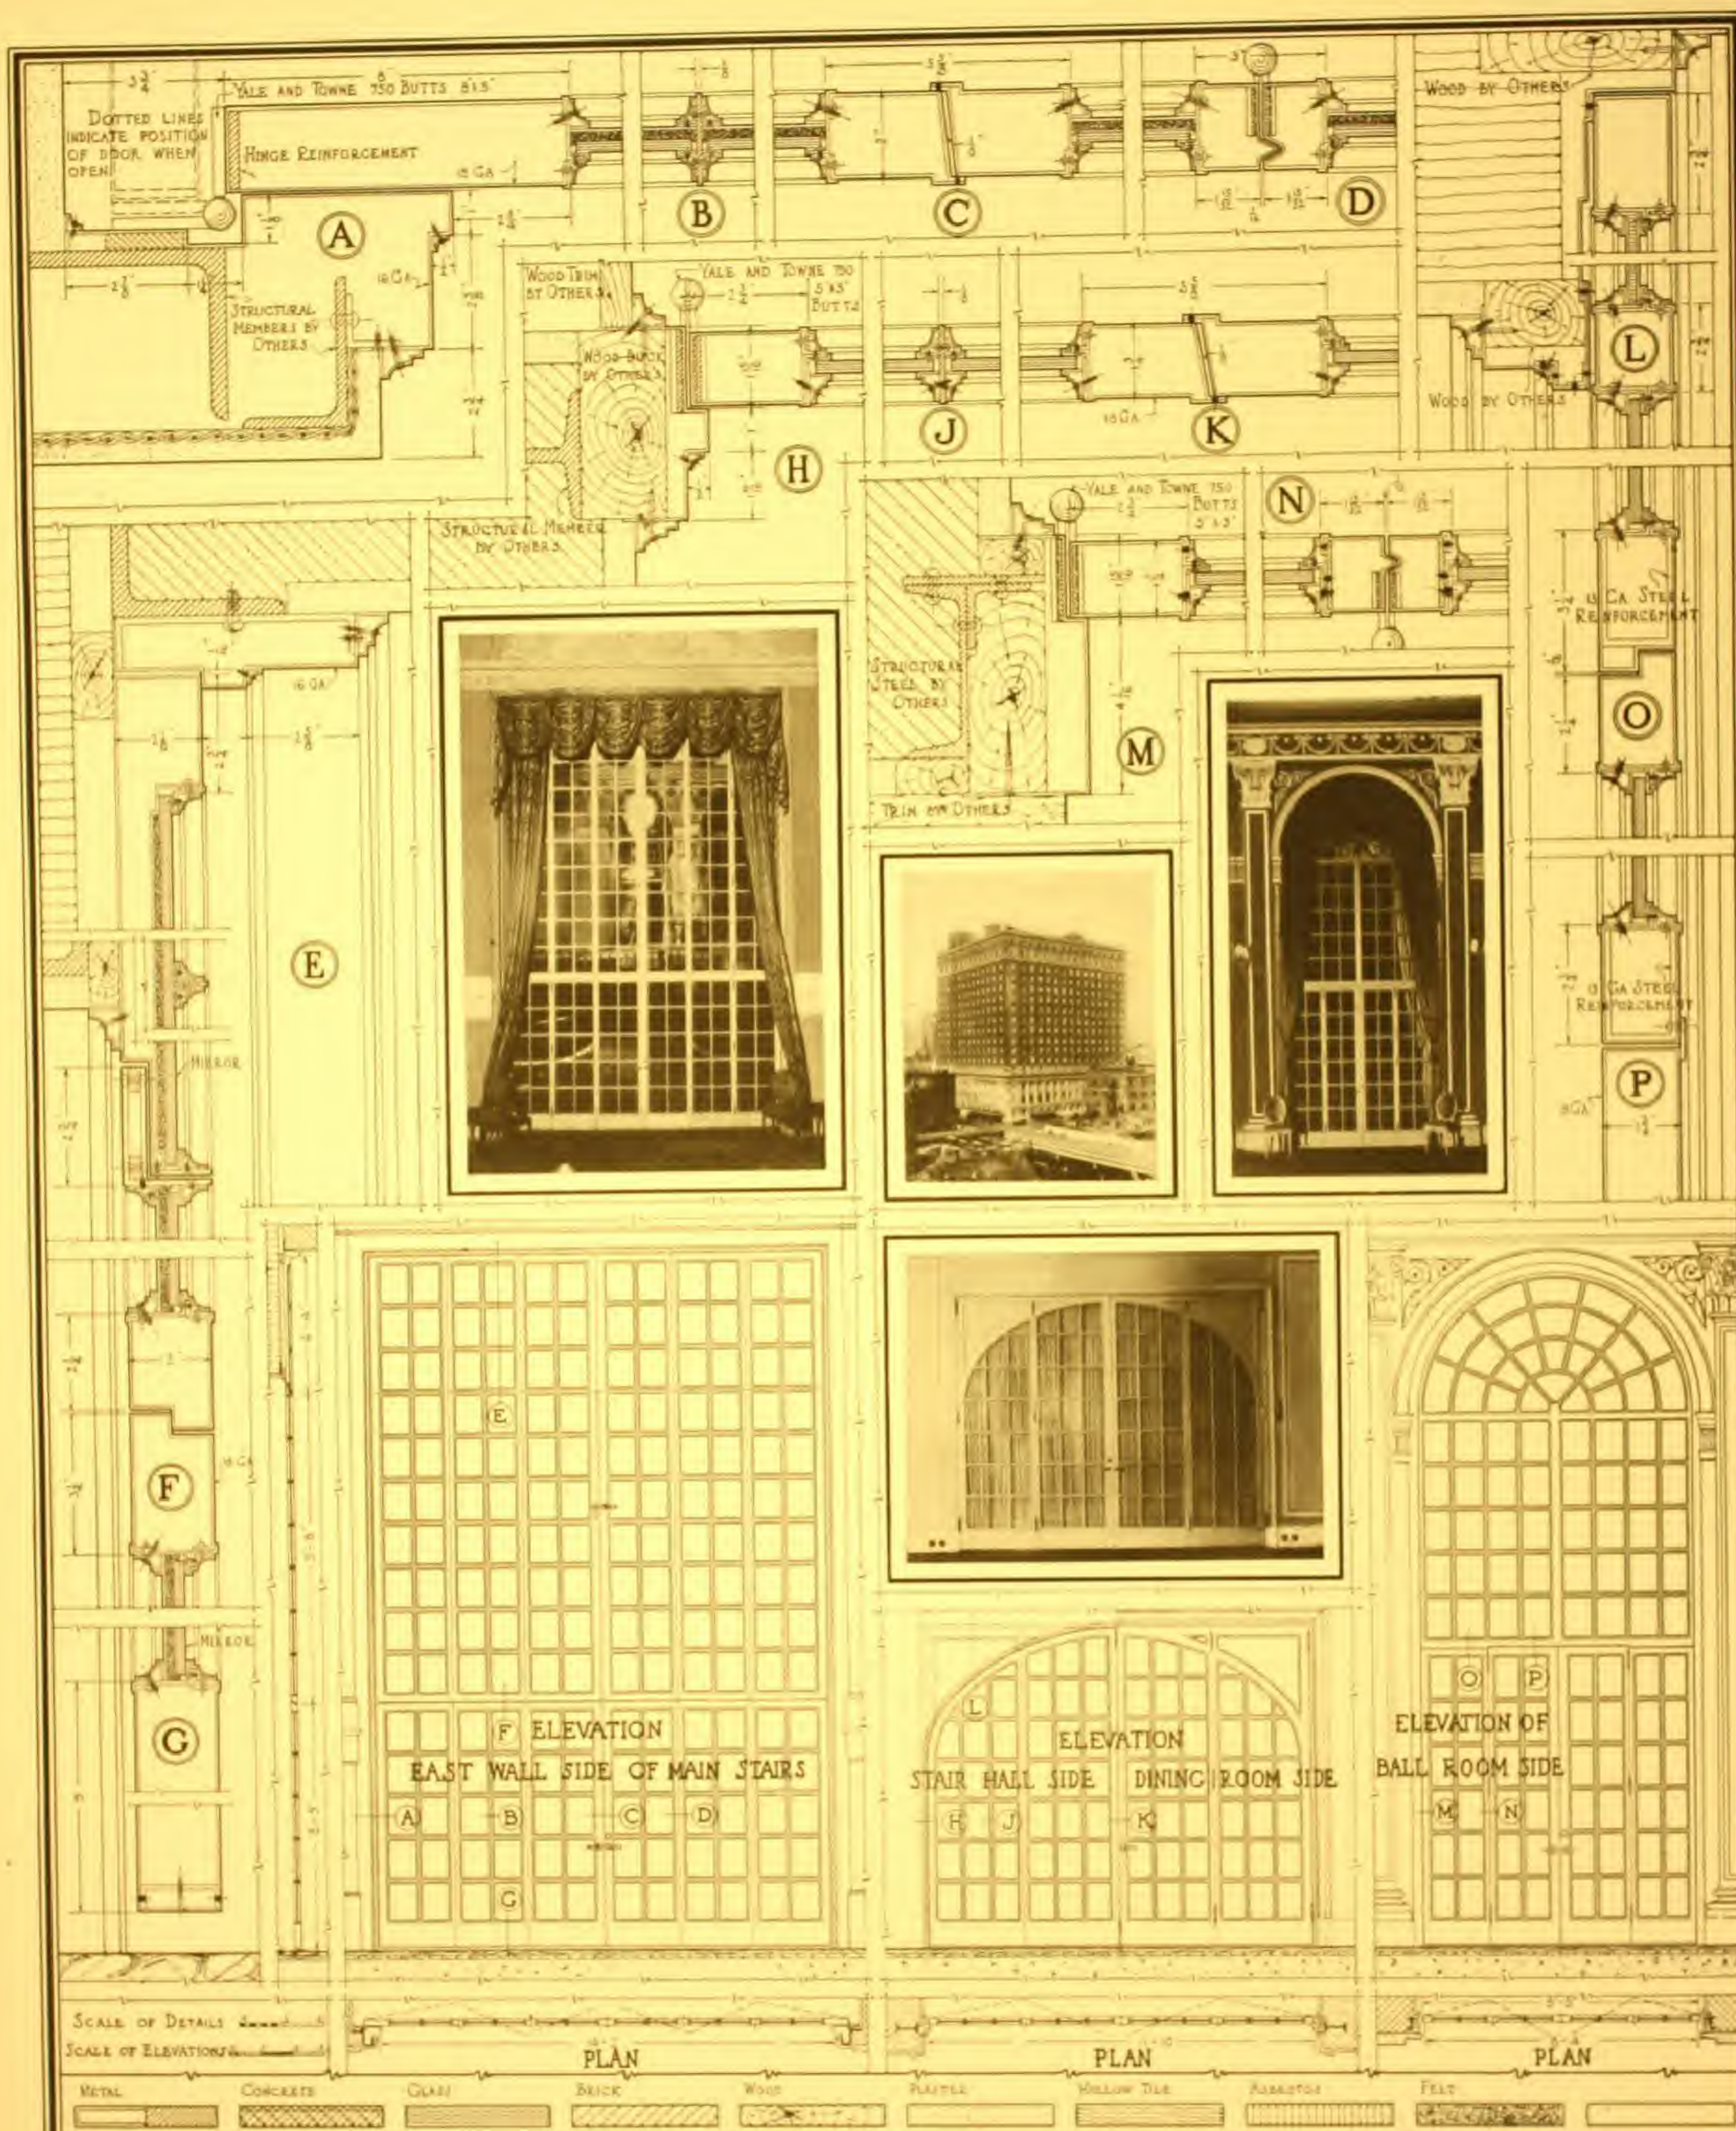


ARCHITECTURAL
SERIES
DRAWING NO. 28


STEEL FOLDING DOORS
THE RITZ-CARLTON HOTEL NEW YORK CITY
WARREN AND WETMORE ARCHITECTS NEW YORK CITY

HOLLOW METAL
CONSTRUCTION

DAHLSTROM METALLIC DOOR COMPANY

JAMESTOWN NEW YORK

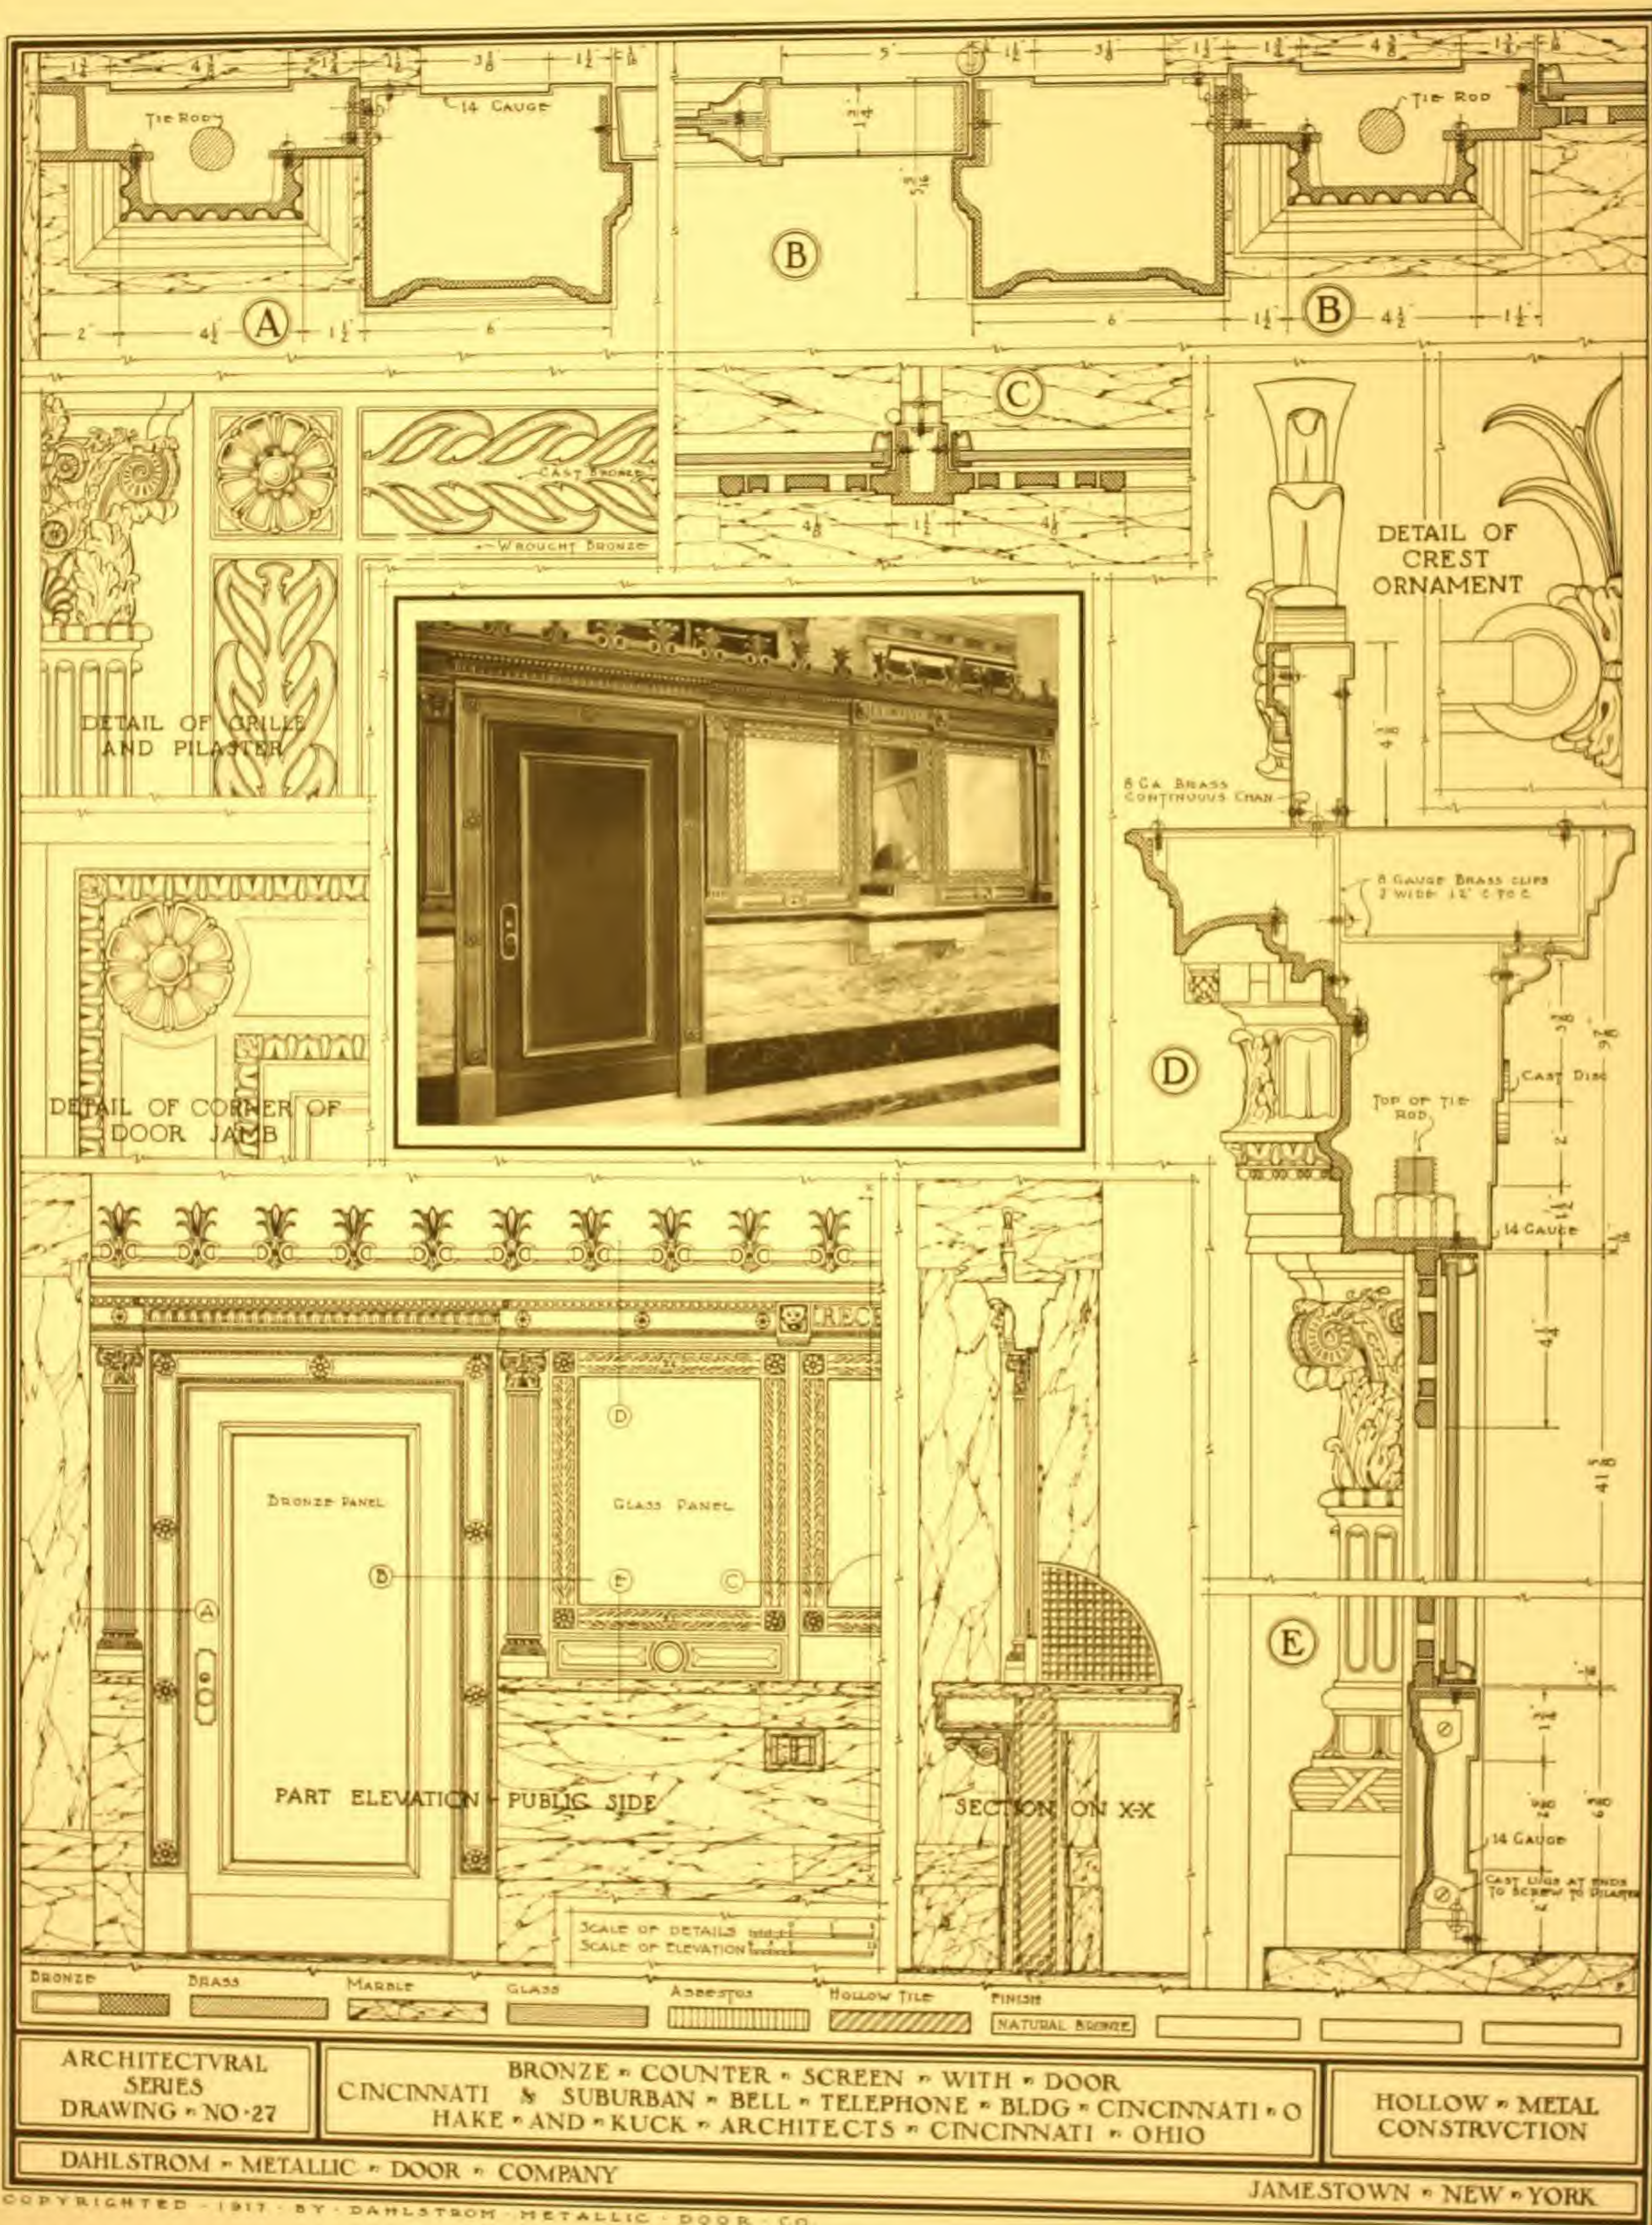

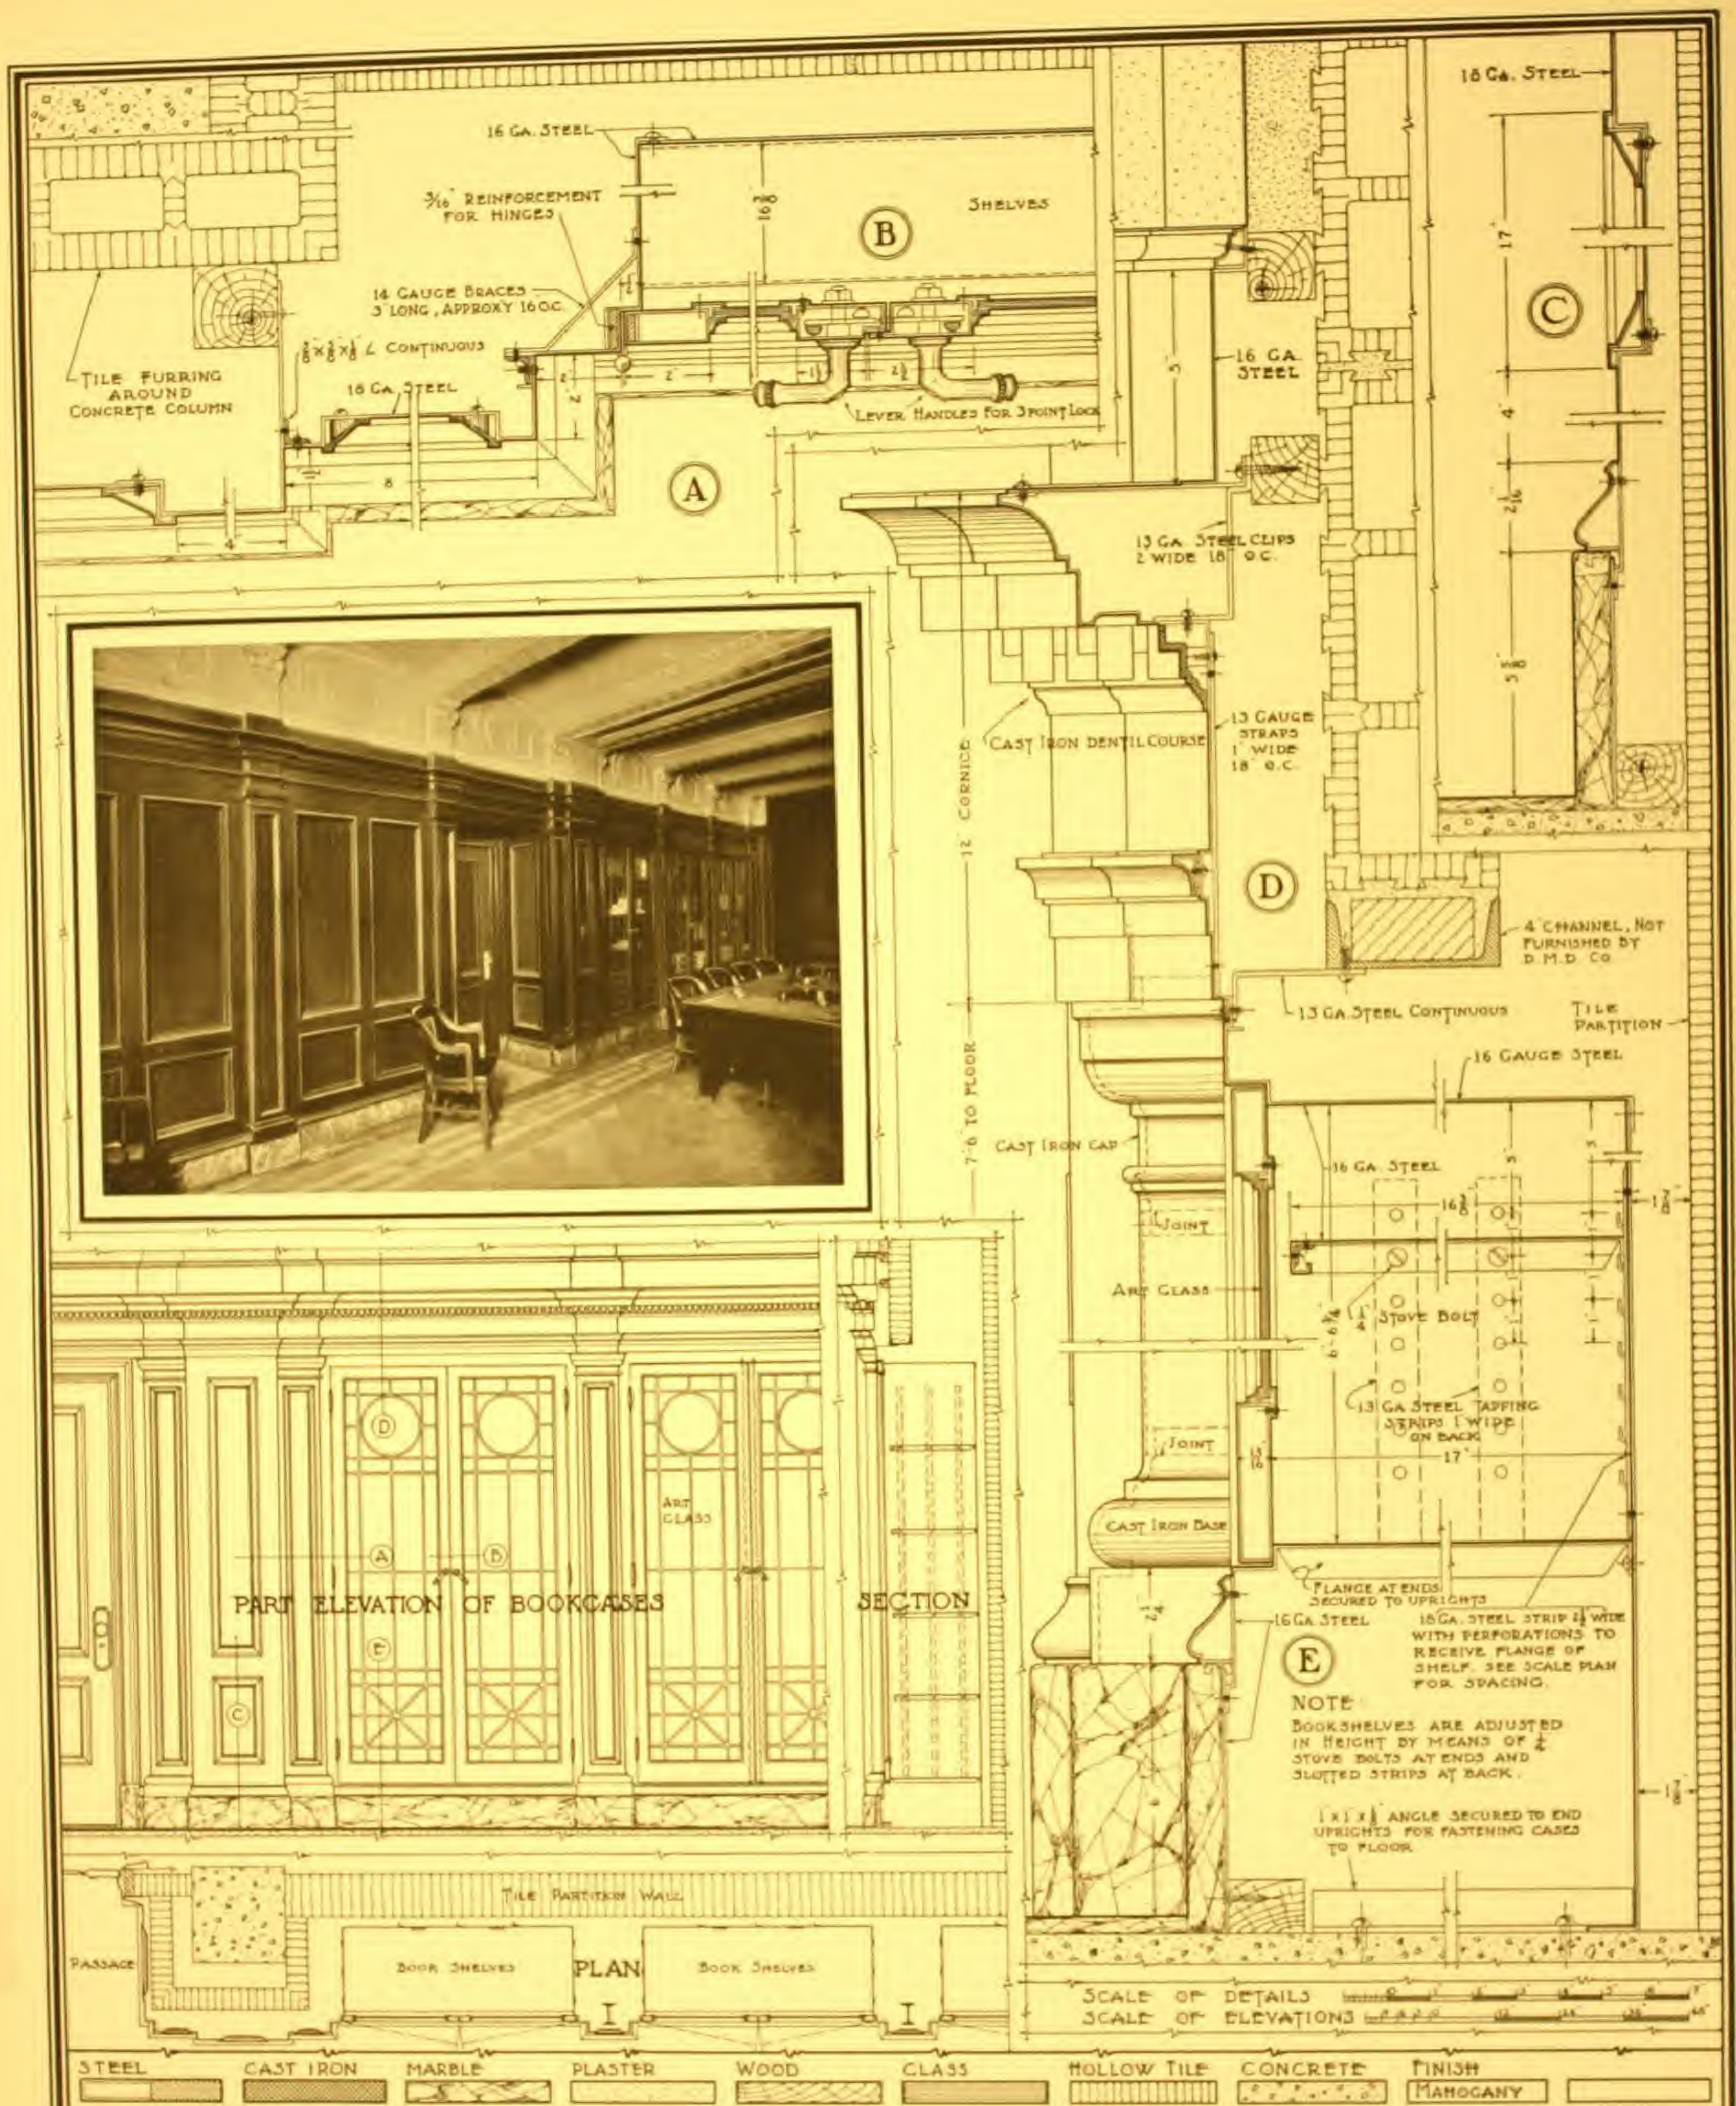


ARCHITECTURAL
SERIES
DRAWING NO. 28


STEEL WAINSCOT IN LIBRARY WITH BUILT-IN BOOKCASES
CINCINNATI & SUBURBAN BELL TELEPHONE BLDG CINCINNATI O
HAKE AND KUCK ARCHITECTS CINCINNATI OHIO

HOLLOW METAL
CONSTRUCTION

DAHLSTROM METALLIC DOOR COMPANY

JAMESTOWN NEW YORK

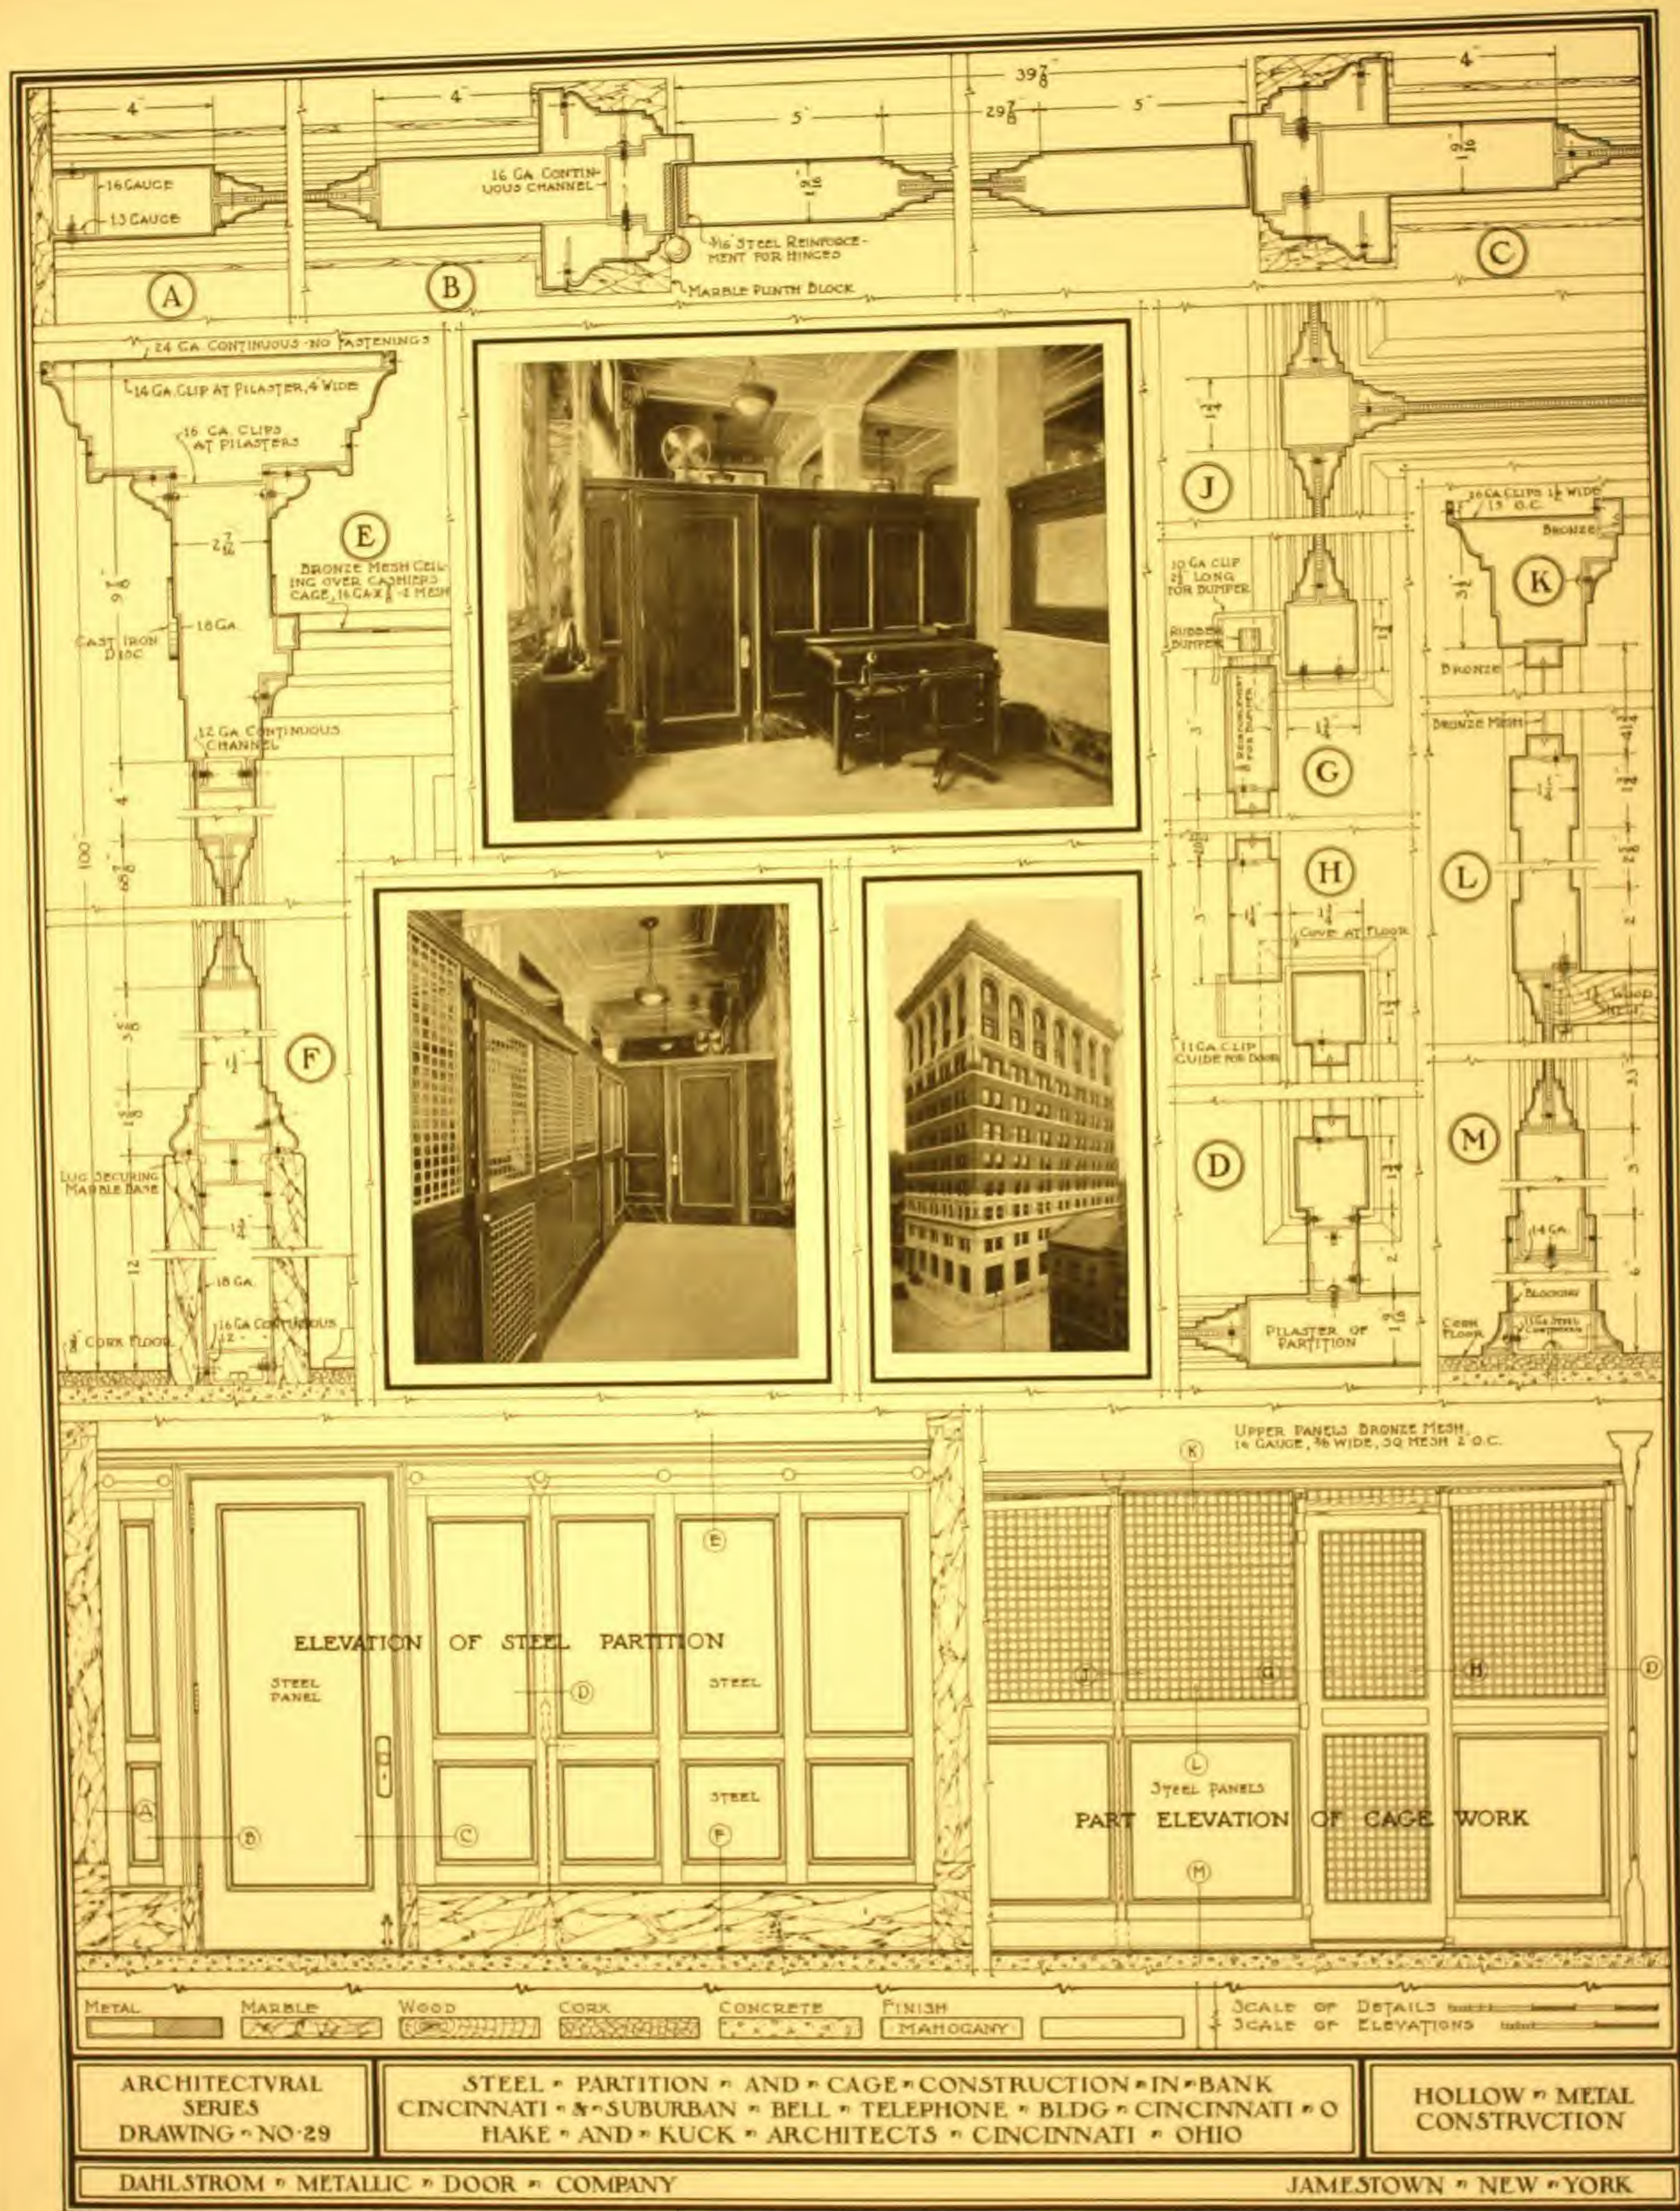

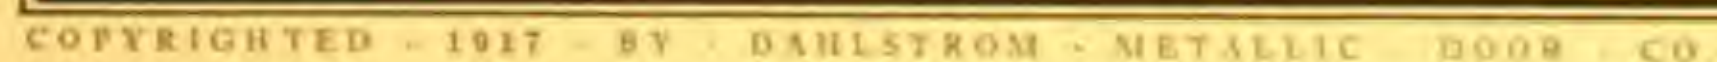



A BIT OF HISTORY

IN the year 1903, Mr. Charles P. Dahlstrom, of Jamestown, N. Y., an expert mechanical engineer, who was at that time connected with the metal office furniture industry, conceived the method of making metal doors in a simple and practical manner, by which it would be possible to market them at so reasonable a cost as to make it a decided advantage to owners, architects and builders to specify and make use of them in any fireproof building.

A few influential friends were interested, and The Dahlstrom Metallic Door Company organized early in the year 1904. The first year was spent almost entirely in experimental work, building the special machines required to manufacture the doors economically, testing their fireproof qualities, etc. The preliminary work and the tests proved so satisfactory that within a year the officers of the company felt assured that the business would be a success. A tract of land, including water rights of about 600 horsepower, was acquired and the erection of the first factory building and power house started.

Early in the year 1905, the company was successful in obtaining the contract for the two thousand or more metal doors and trim for the 22-story United States Express Building in New York City. With the company's then limited facilities a contract of this size meant an unusual amount of foresight, energy and perseverance of its officers to properly execute the work, especially as to the time of completion. The new factory building, which had just been completed, proved insufficient in capacity, so that additional space had to be rented in an adjoining building. An addition to the first building was also started, and was completed in the year 1906.

While the work for the United States Express Building taxed the energy and ingenuity of all connected with the company, the contract was successfully completed and served to call architects' and owners' attention to the beauty of the product and the possibilities opened up by this new material for high-class interior building work. The Dahlstrom Company, being pioneers in the field,

naturally received a great deal of benefit from the publicity thus obtained, and has remained in the front ranks ever since.

The next large contract to be obtained by this company was for the metal doors and trim for the 42-story Singer Tower Building in New York, which is entirely fireproof throughout, being equipped with about twenty-five hundred of the Dahlstrom Doors.

Other large contracts were entrusted to this company from time to time, which necessitated increasing the facilities, so that we now have the largest and best equipped plant for the exclusive manufacture of this line of work in the world.

These premises, located at East Second and Buffalo Streets, Jamestown, N. Y., comprise nearly nine acres, with several large buildings of modern construction as illustrated above, containing about 250,000 square feet of floor space. This group of buildings is fronted by an immense lawn, and presents an appearance well in keeping with the general attractiveness of the plant.

All the machinery and equipment of this plant is of the best and most modern design, and much of it is especially designed and made on the premises. This company controls valuable patents which enter into the manufacture of its product. Branch offices or representatives are found in the principal cities, and the output is used in the best buildings throughout the civilized world.

Architects and builders are invited to make use of the Dahlstrom Service, which we aim to render in an efficient and satisfactory manner in every detail. We are enabled to do this through our corps of experts, trained in the requirements for the proper interior fireproofing of buildings, with years of experience in the art.

Your orders entrusted to us will receive prompt and careful attention and we guarantee that the work we furnish will be executed to your entire satisfaction.

DAHLSTROM METALLIC DOOR COMPANY,

Jamestown, N. Y.



